STATE	PROJECT NUMBER	SHEET NO.	TOTAL SHEETS
GA.	STP-2928(1)	172	324

REVISION DATES

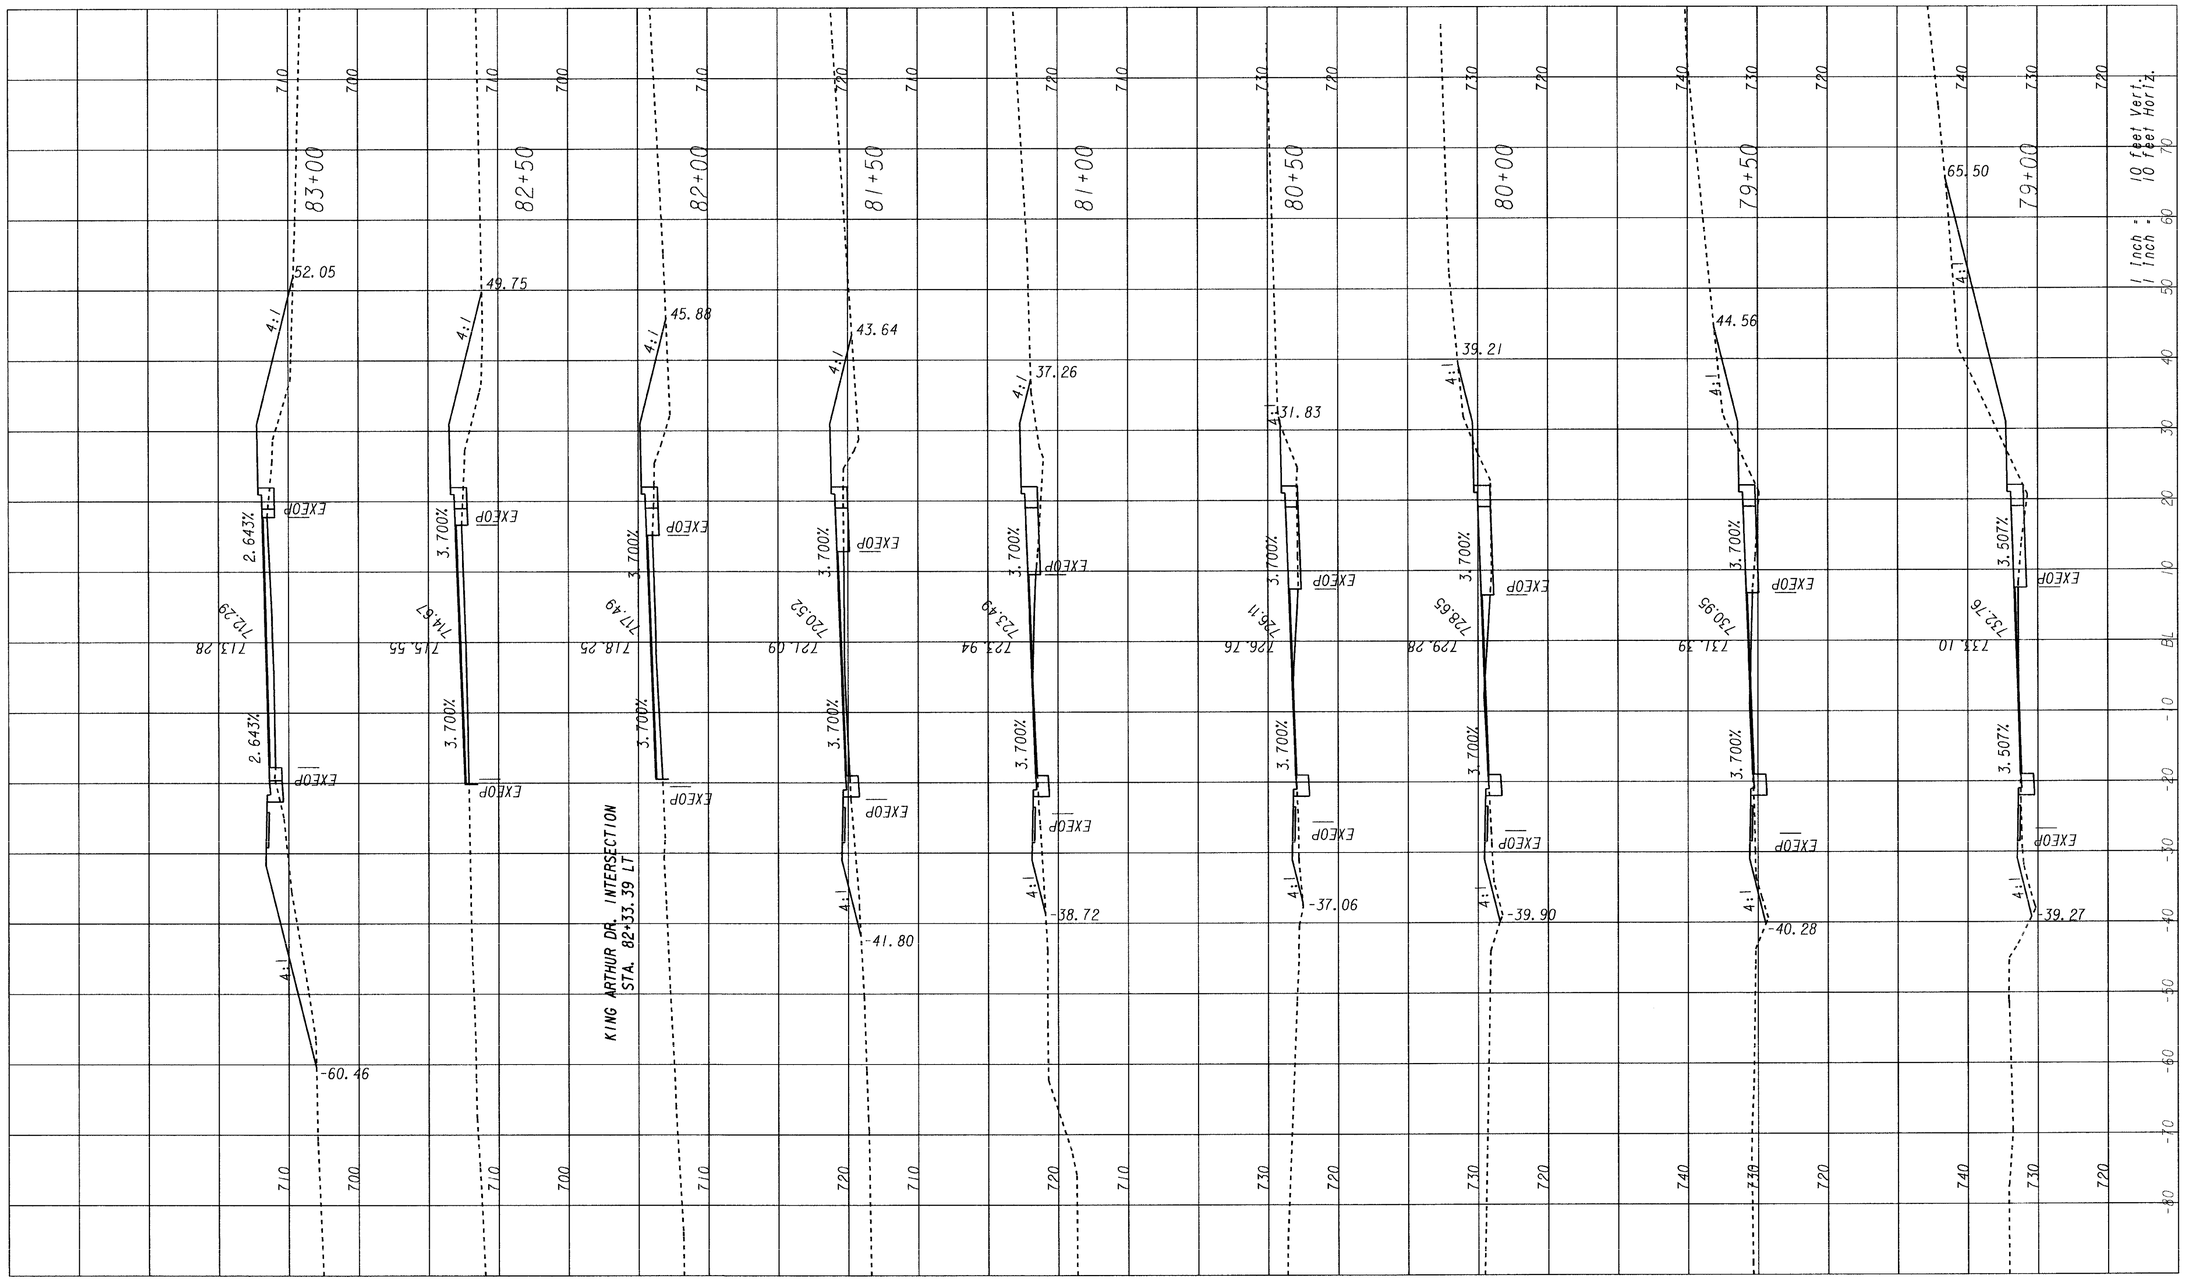

PARSONS
5390 TRIANGLE PARKWAY, SUITE 100
NORCROSS, GA 30092

STATE OF GEORGIA
DEPARTMENT OF TRANSPORTATION

GEORGIA DEPARTMENT OF TRANSPORTATION
CROSS SECTIONS
S.R. 14 – U.S. 29 IN LAGRANGE

DRAWING No.
23-06

7*16*2007
b:\644460 troup\dgn\rwy\351170xs.dgn
10:54:53 AM