STATE	PROJECT NUMBER	SHEET NO.	TOTAL SHEETS
GA.	STP-2928(1)	17	34

REVISION DATES

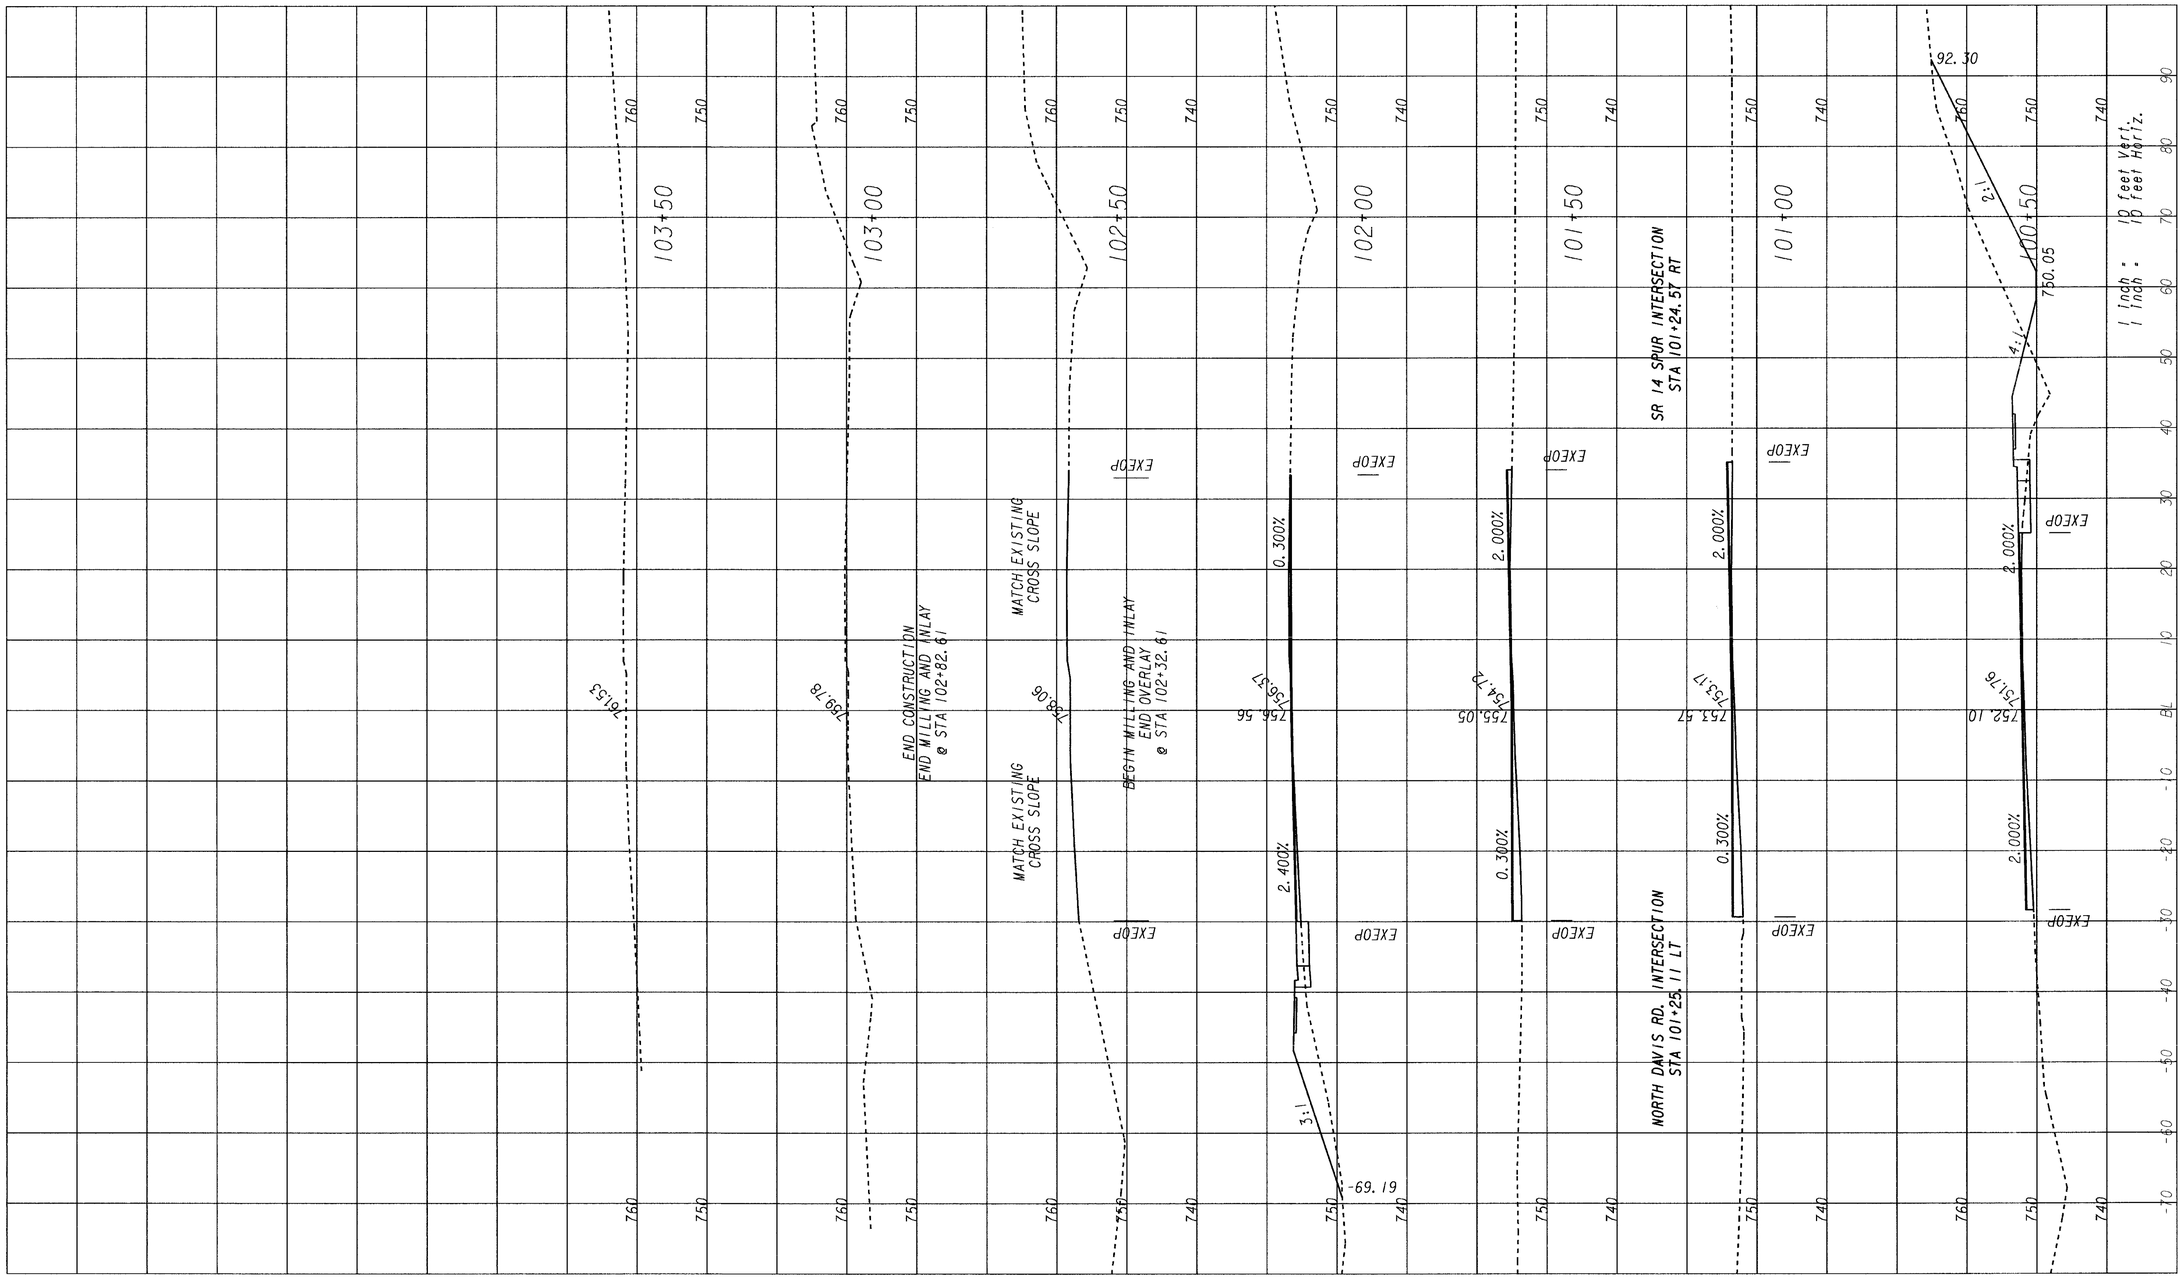

PARSONS
5390 TRIANGLE PARKWAY, SUITE 100
NORCROSS, GA 30092

STATE OF GEORGIA
DEPARTMENT OF TRANSPORTATION

GEORGIA DEPARTMENT OF TRANSPORTATION
CROSS SECTIONS
S.R. 14 – U.S. 29 IN LAGRANGE

DRAWING No.
23-11

7-16-2007
h:\644460 Group\dgn\rwy\351170xs.dgn
10:55:01 AM