STATE	PROJECT NUMBER	SHEET NO.	TOTAL SHEETS
GA.	STP-2928(1)	183	324

REVISION DATES

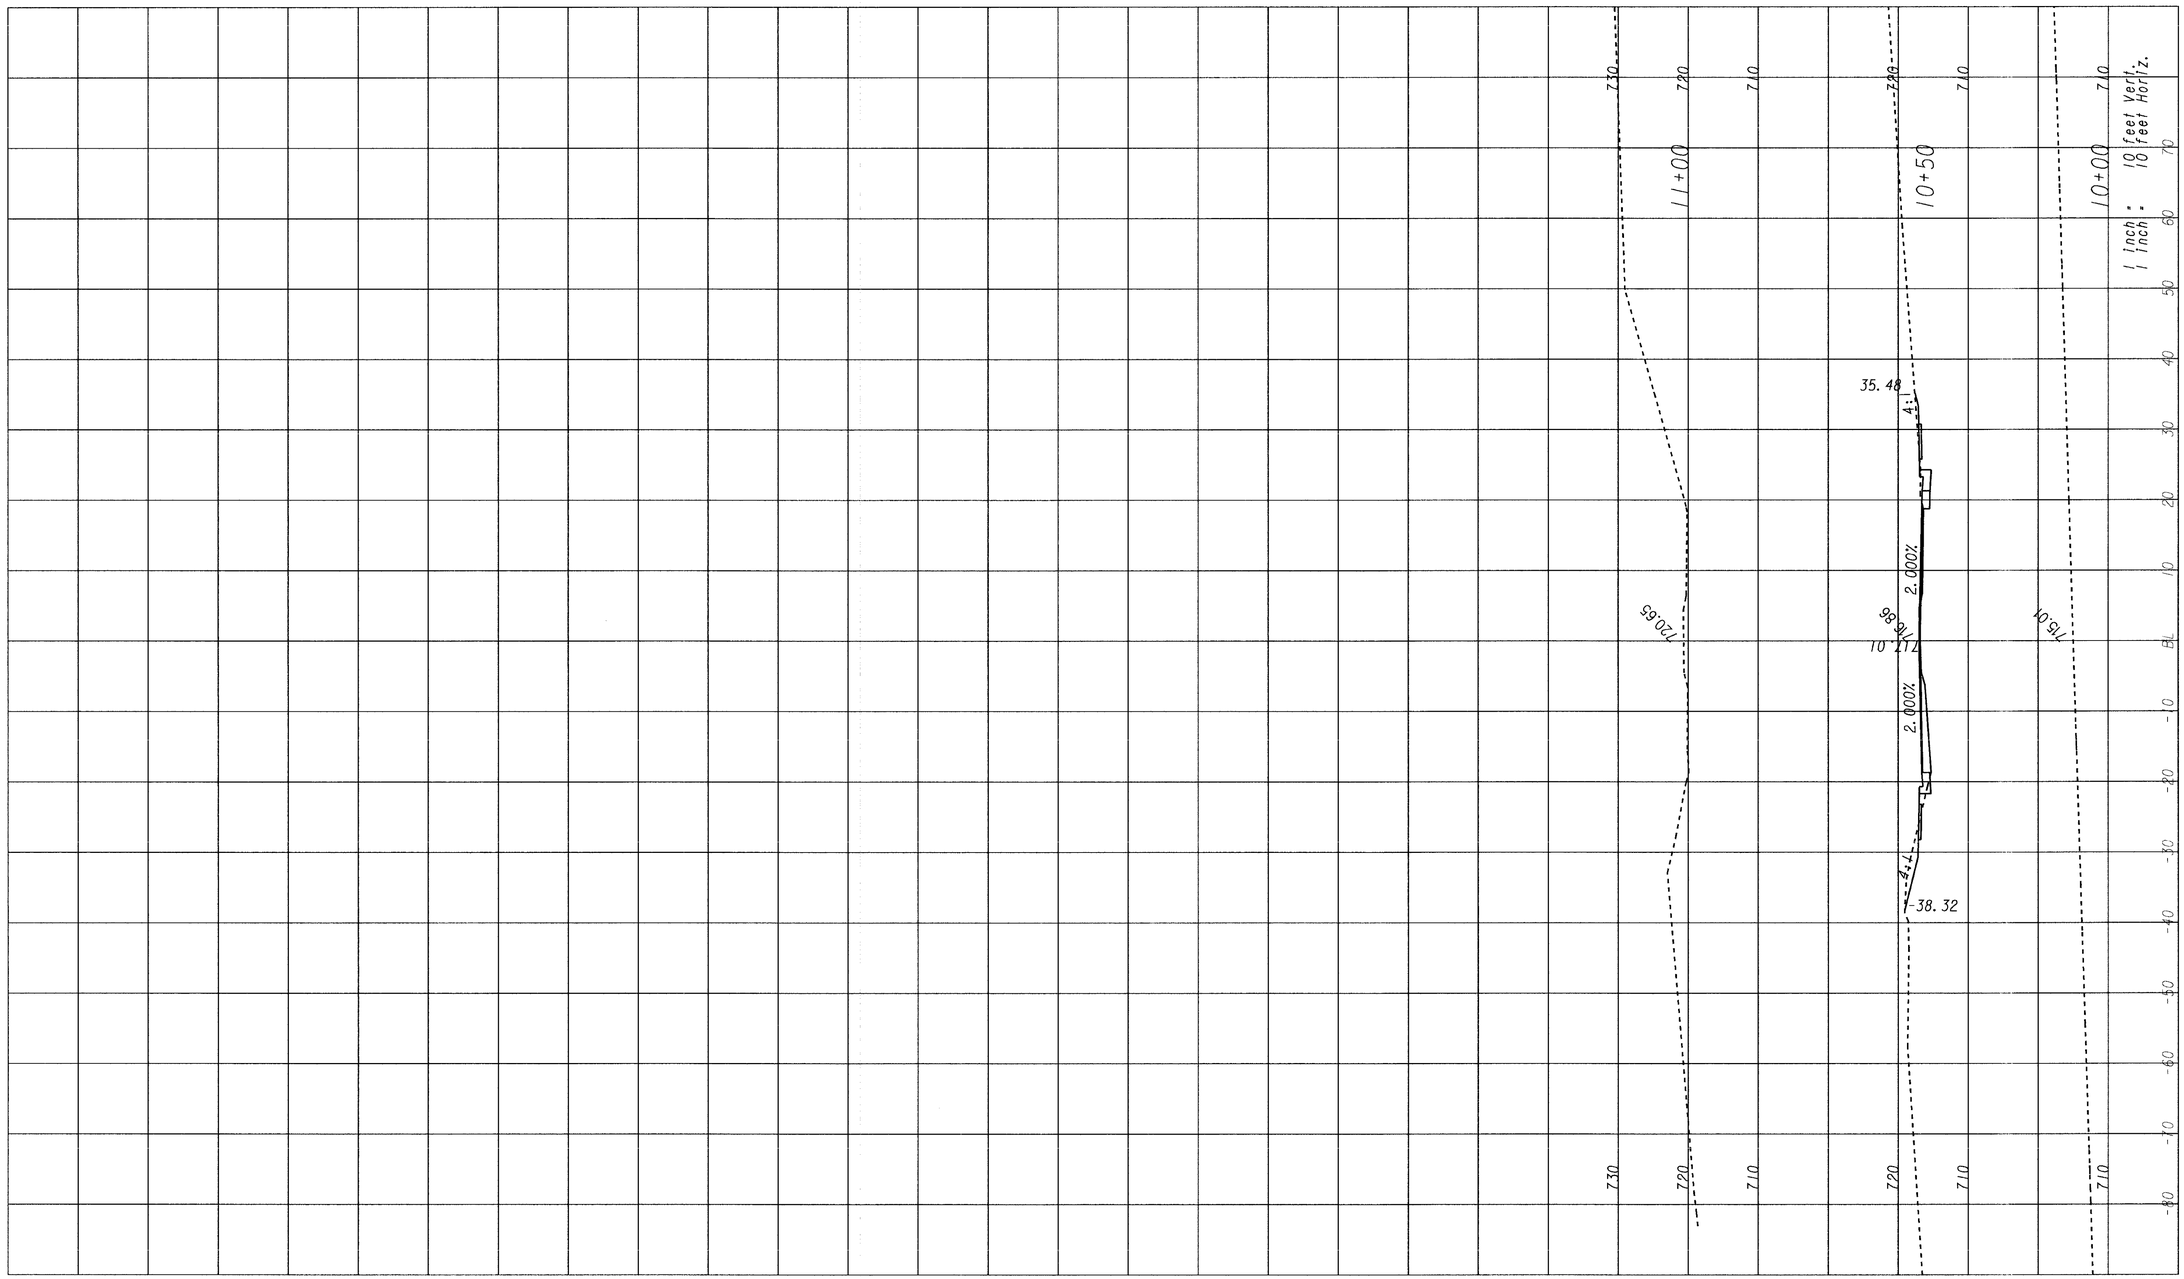

PARSONS
5390 TRIANGLE PARKWAY, SUITE 100
NORCROSS, GA 30092

STATE OF GEORGIA
DEPARTMENT OF TRANSPORTATION

GEORGIA DEPARTMENT OF TRANSPORTATION
CROSS SECTIONS – WHISPERING PINES DR
S.R. 14 – U.S. 29 IN LAGRANGE

DRAWING No.
23-17

7*16*2007
h:\644460 group\dgn\rwy\351170XSsideroads.dgn
10:55:11 AM