STATE	PROJECT NUMBER	SHEET NO.	TOTAL SHEETS
GA.	STP-2928(1)	191	324

REVISION DATES

UTILITY LEGEND

EXISTING UTILITIES		REMOVE/ABANDON UTILITY	
EXISTING UNDERGROUND GAS	G	ABANDON UNDERGROUND GAS	G
EXISTING UNDERGROUND SANITARY SEWER	SS	ABANDON UNDERGROUND SANITARY SEWER	SS
EXISTING UNDERGROUND TELEPHONE	T	ABANDON UNDERGROUND WATER	W
EXISTING UNDERGROUND WATER	W	ABANDON UNDERGROUND TELEPHONE	T
EXISTING OVERHEAD ELECTRIC	E	ABANDON OVERHEAD ELECTRIC	E
EXISTING OVERHEAD TELEPHONE	T	ABANDON OVERHEAD TELEPHONE	T
EXISTING OVERHEAD TELEVISION	TV	ABANDON OVERHEAD TELEVISION	TV
		ABANDON OVERHEAD GUY WIRE	GW

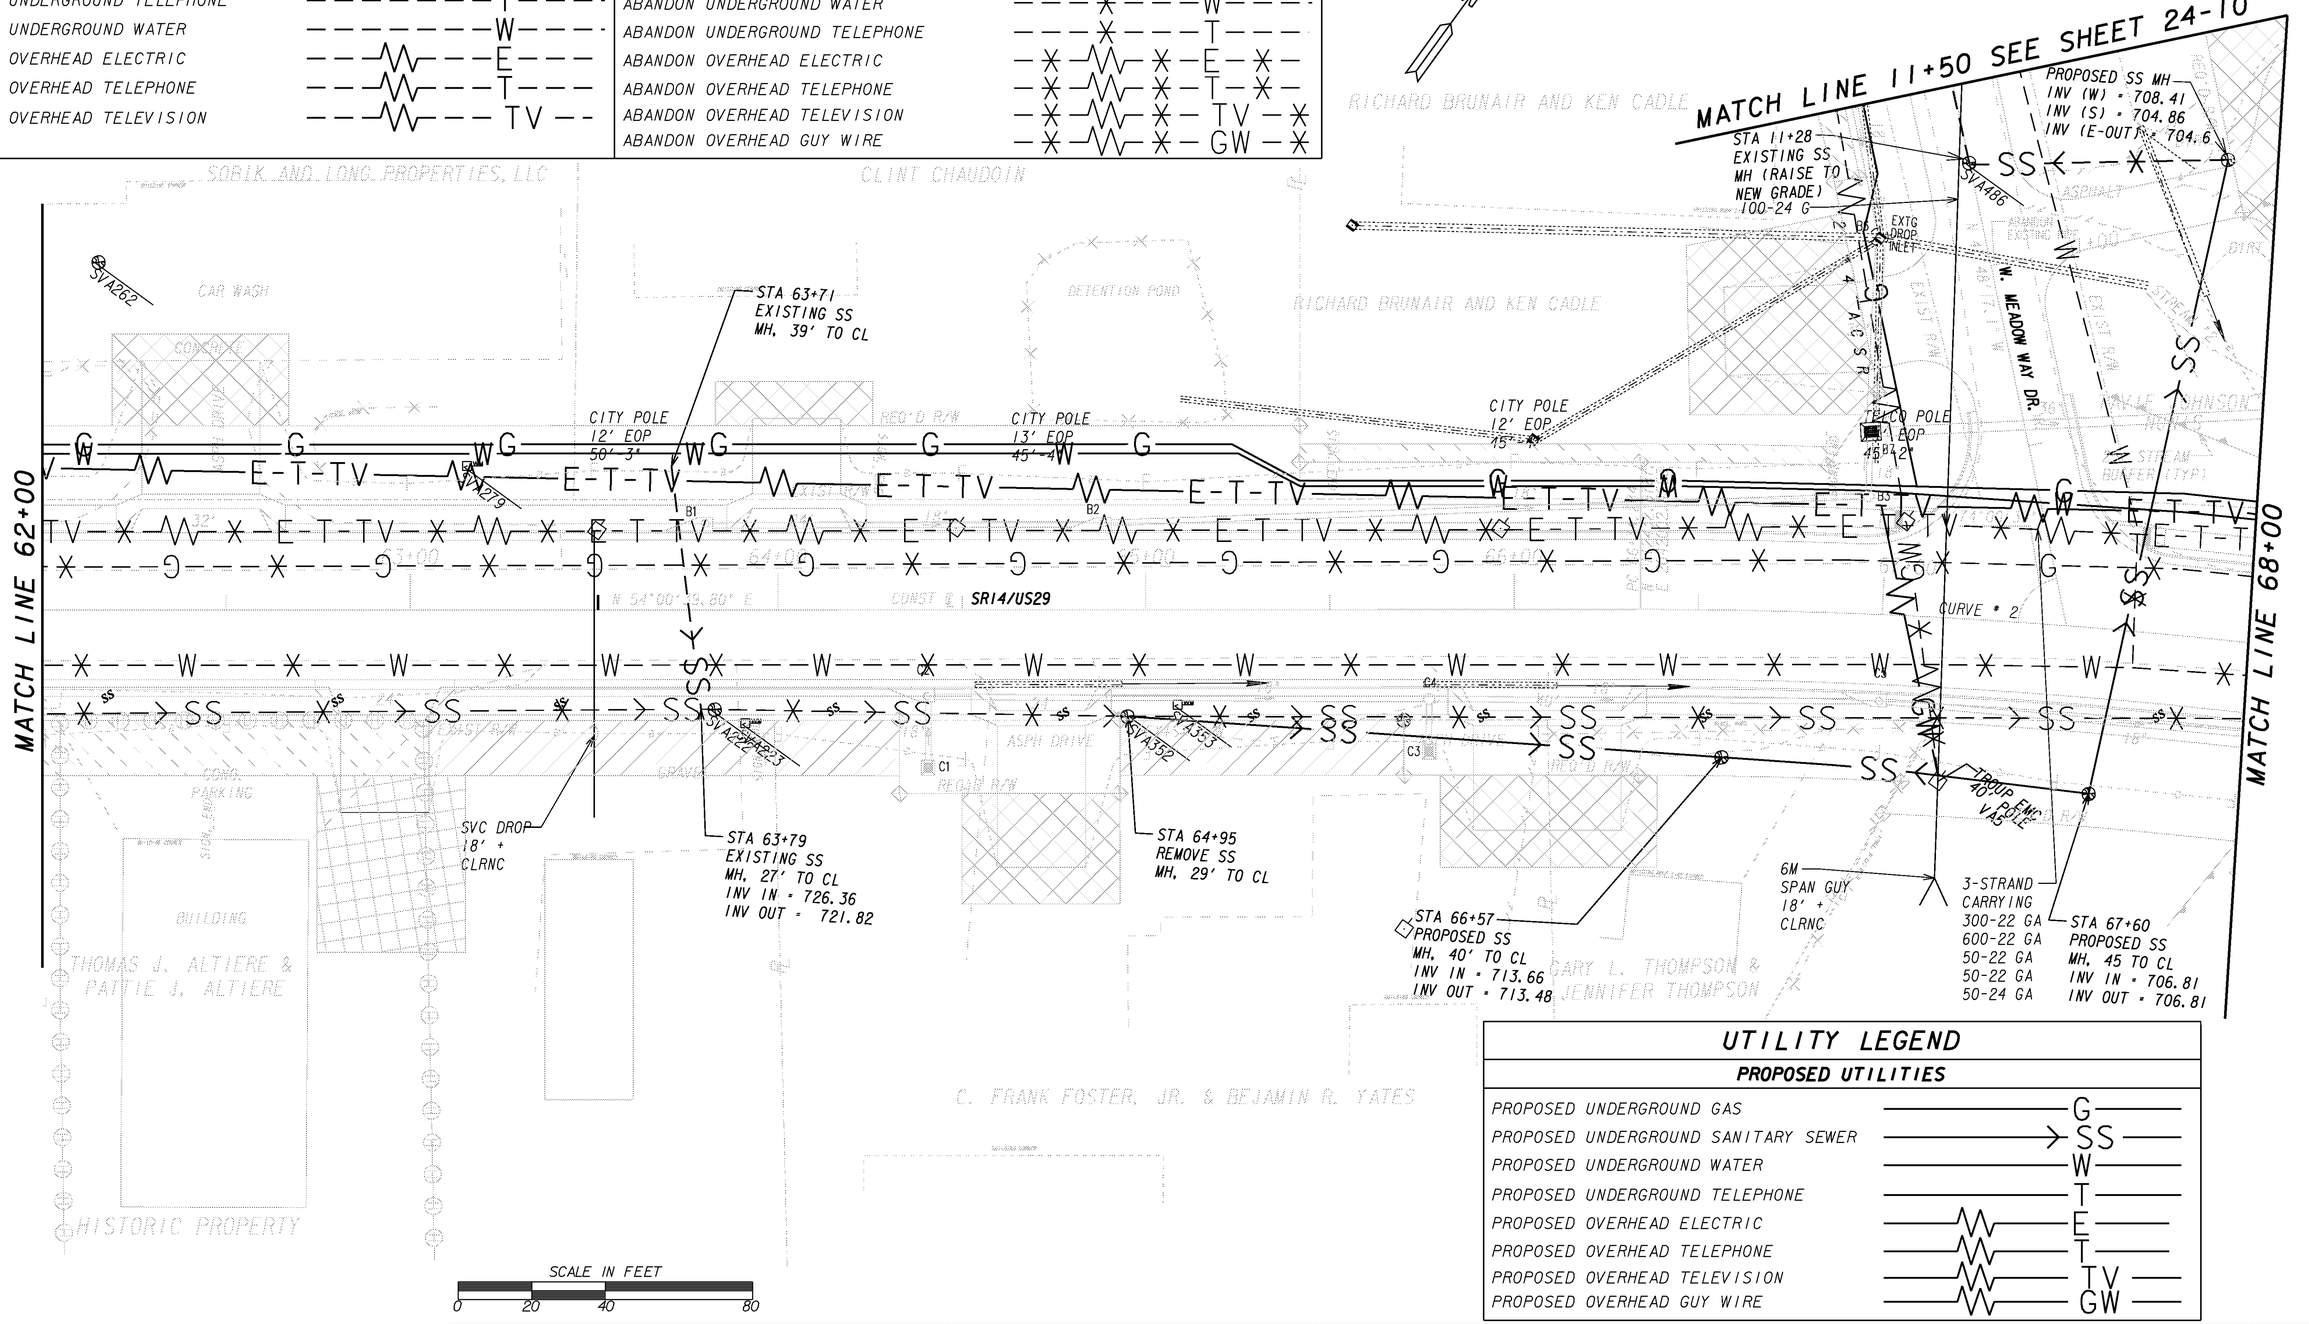

UTILITY LEGEND

PROPOSED UTILITIES	
PROPOSED UNDERGROUND GAS	G
PROPOSED UNDERGROUND SANITARY SEWER	SS
PROPOSED UNDERGROUND WATER	W
PROPOSED UNDERGROUND TELEPHONE	T
PROPOSED OVERHEAD ELECTRIC	E
PROPOSED OVERHEAD TELEPHONE	T
PROPOSED OVERHEAD TELEVISION	TV
PROPOSED OVERHEAD GUY WIRE	GW

PARSONS
5390 TRIANGLE PARKWAY, SUITE 100
NORCROSS, GA 30092

STATE OF GEORGIA
DEPARTMENT OF TRANSPORTATION

GEORGIA DEPARTMENT OF TRANSPORTATION
UTILITY PLAN
S.R.14–U.S.29 IN LAGRANGE

DRAWING No. 24-02

8/27/2007
h:\644460 troup\dgn\rwy\351170u02.dgn
3:15:12 PM