STATE	PROJECT NUMBER	SHEET NO.	TOTAL SHEETS
GA.	STP-2928(1)	197	324

REVISION DATES

UTILITY LEGEND

EXISTING UTILITIES

EXISTING UNDERGROUND GAS	G
EXISTING UNDERGROUND SANITARY SEWER	SS
EXISTING UNDERGROUND TELEPHONE	T
EXISTING UNDERGROUND WATER	W
EXISTING OVERHEAD ELECTRIC	E
EXISTING OVERHEAD TELEPHONE	T
EXISTING OVERHEAD TELEVISION	TV

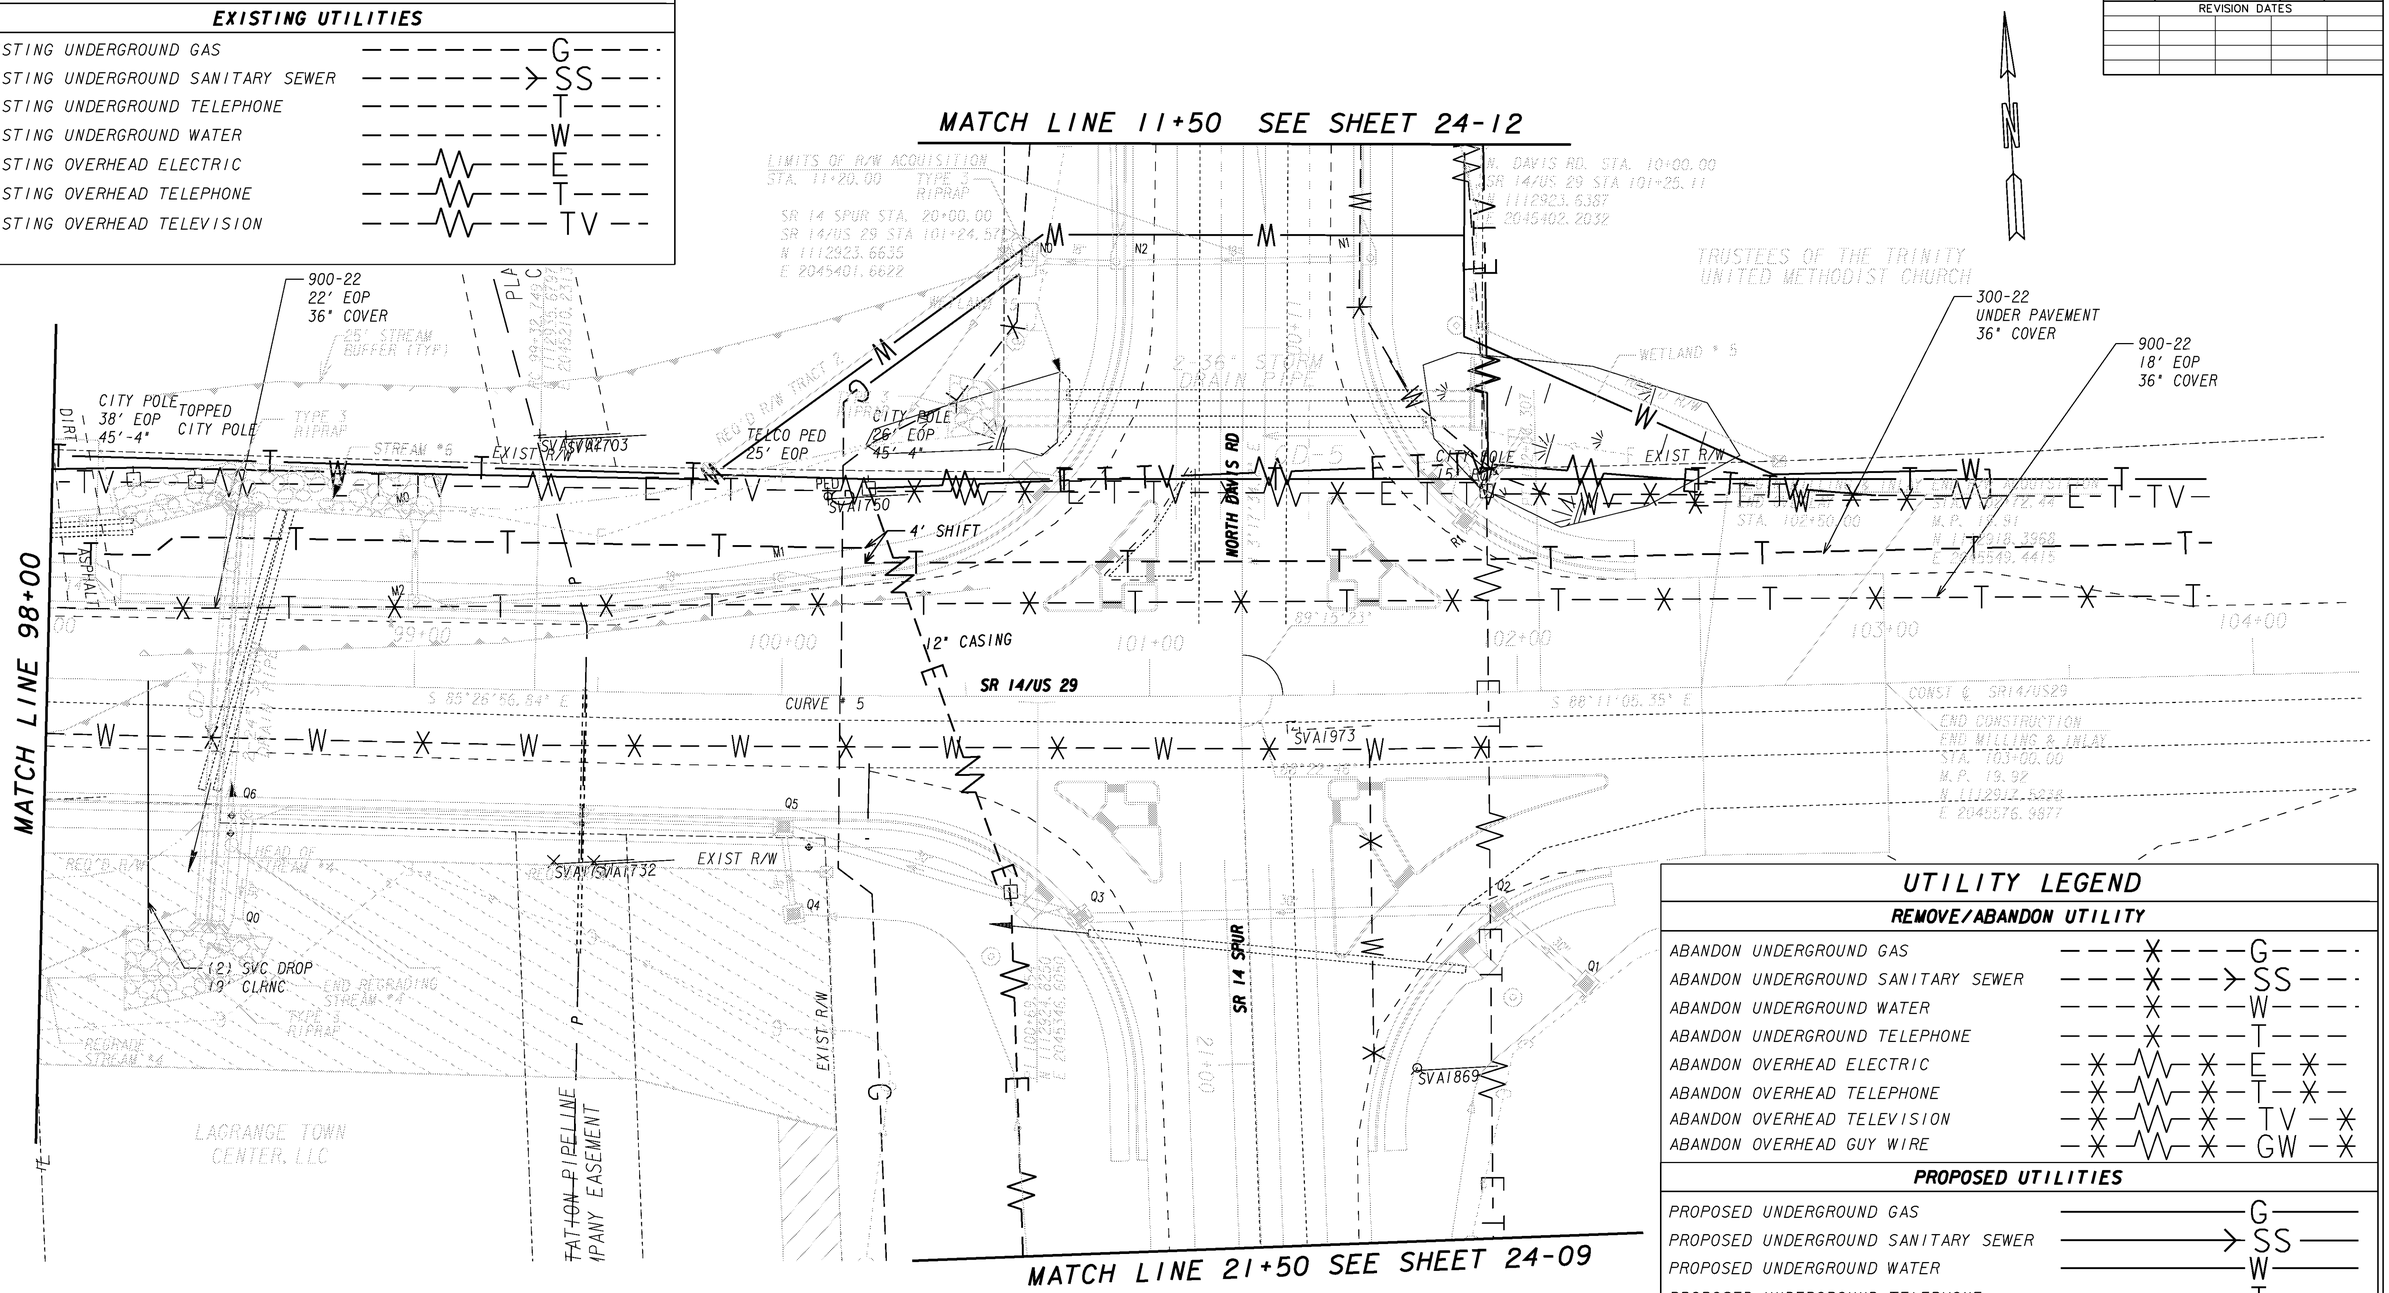

UTILITY LEGEND

REMOVE/ABANDON UTILITY

ABANDON UNDERGROUND GAS	G
ABANDON UNDERGROUND SANITARY SEWER	SS
ABANDON UNDERGROUND WATER	W
ABANDON UNDERGROUND TELEPHONE	T
ABANDON OVERHEAD ELECTRIC	E
ABANDON OVERHEAD TELEPHONE	T
ABANDON OVERHEAD TELEVISION	TV
ABANDON OVERHEAD GUY WIRE	GW

PROPOSED UTILITIES

PROPOSED UNDERGROUND GAS	G
PROPOSED UNDERGROUND SANITARY SEWER	SS
PROPOSED UNDERGROUND WATER	W
PROPOSED UNDERGROUND TELEPHONE	T
PROPOSED OVERHEAD ELECTRIC	E
PROPOSED OVERHEAD TELEPHONE	T
PROPOSED OVERHEAD TELEVISION	TV
PROPOSED OVERHEAD GUY WIRE	GW

PARSONS
5390 TRIANGLE PARKWAY, SUITE 100
NORCROSS, GA 30092

STATE OF GEORGIA
DEPARTMENT OF TRANSPORTATION

GEORGIA DEPARTMENT OF TRANSPORTATION
UTILITY PLAN
S.R.14–U.S.29 IN LAGRANGE

DRAWING No. 24-08

8/27/2007
h:\644460 troup\dgn\rwy\351170u08.dgn
3:15:47 PM