STATE	PROJECT NUMBER	SHEET NO.	TOTAL SHEETS
GA.	STP-2928(1)	232	329
REVISION DATES			

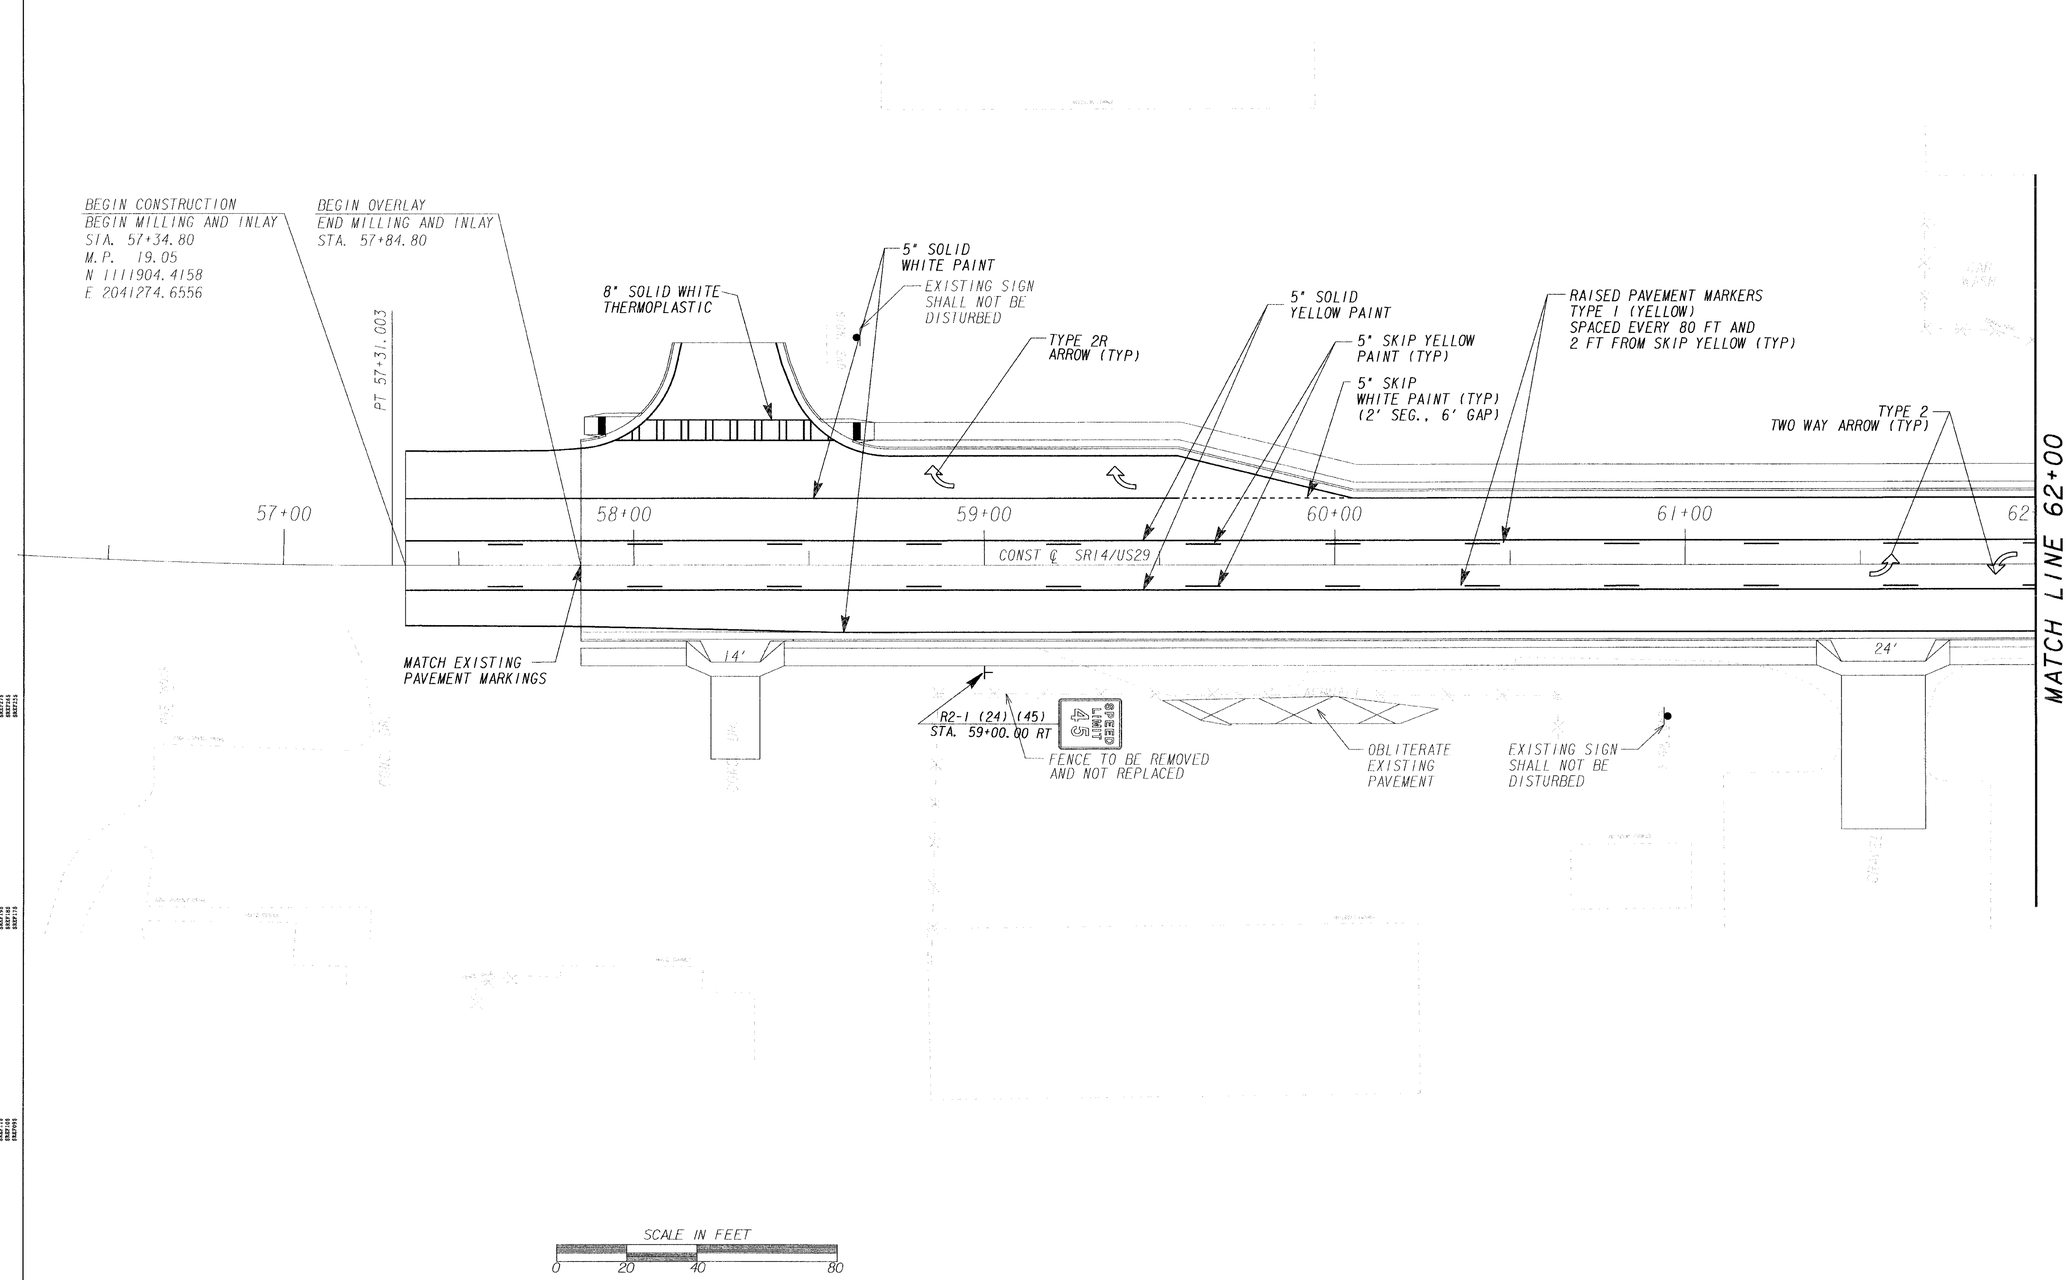

PARSONS
5390 TRIANGLE PARKWAY, SUITE 100
NORCROSS, GA 30092

STATE OF GEORGIA
DEPARTMENT OF TRANSPORTATION

GEORGIA DEPARTMENT OF TRANSPORTATION
SIGNING AND MARKING
S.R.14–U.S.29 IN LAGRANGE

DRAWING No.
26-01

7/19/2007
H:\644460 TROUP\dgn\Rwy\351170sgn01.dgn
11:02:42 AM