STATE	PROJECT NUMBER	SHEET NO.	TOTAL SHEETS
GA.	STP-2928(1)	218	324

REVISION DATES	

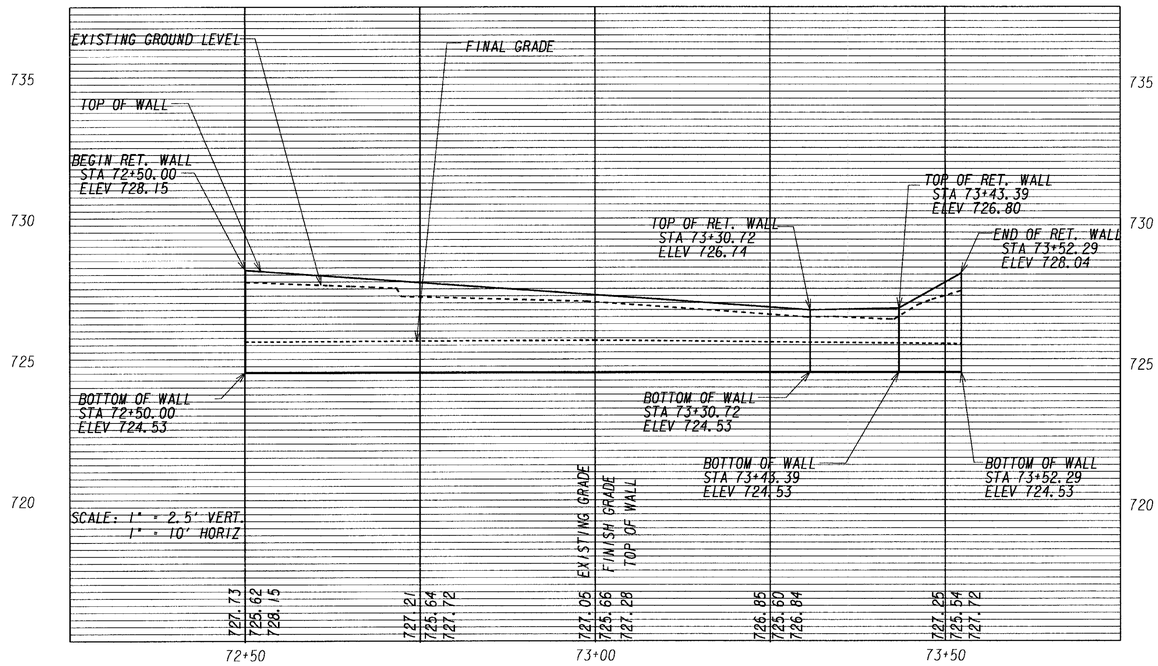

RETAINING WALL #1

(GRAVITY TYPE WALL
GA STD. 9031-L)

RETAINING WALL #2

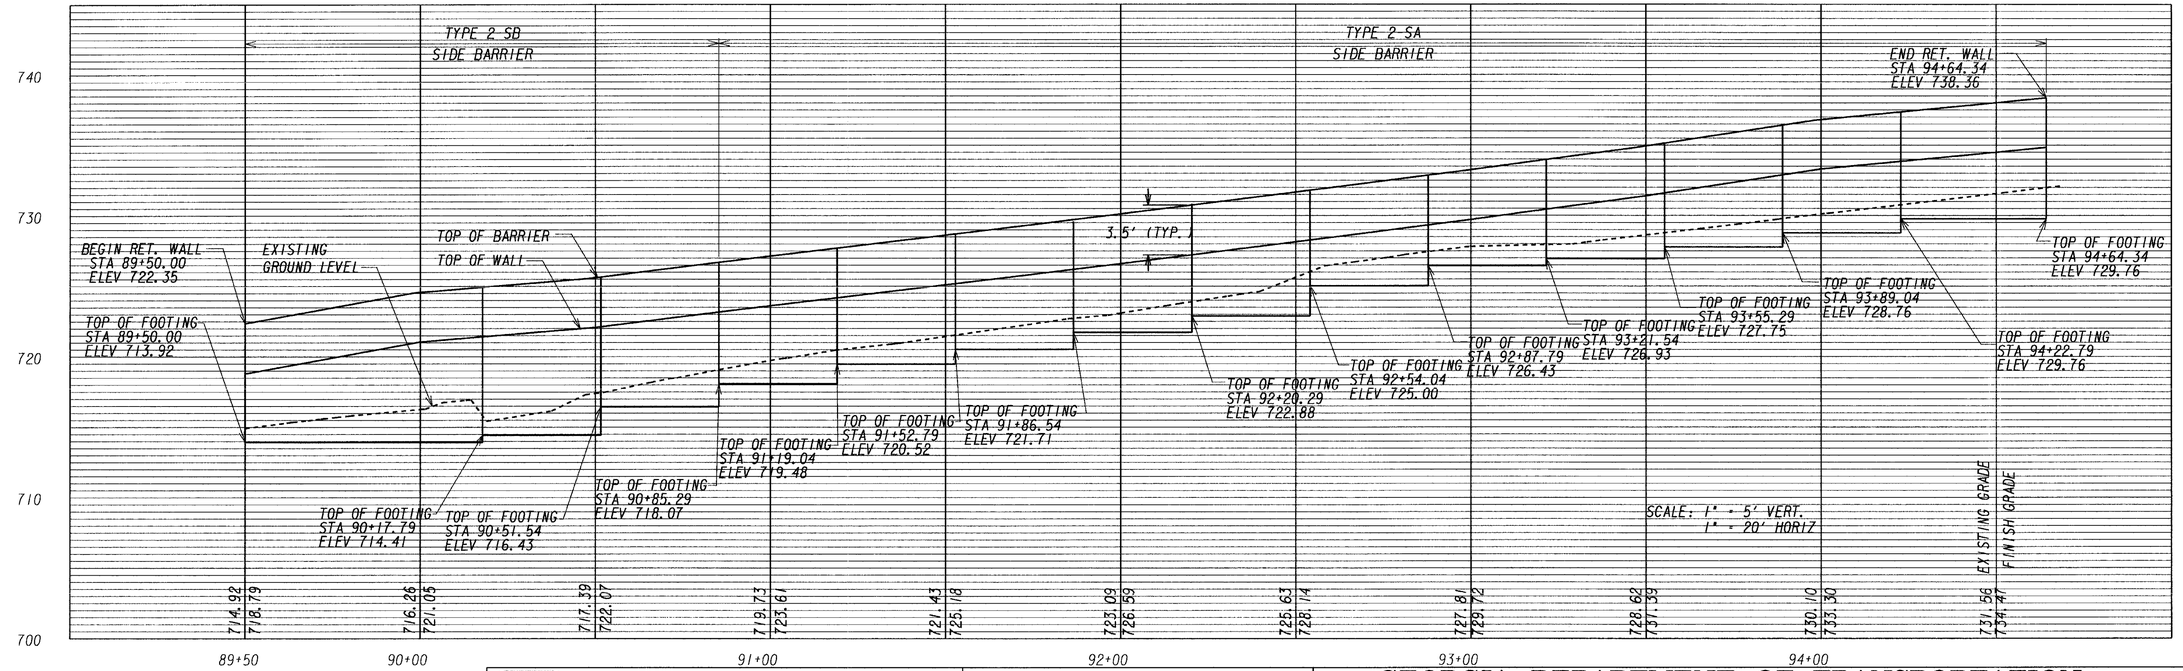

PARSONS
5390 TRIANGLE PARKWAY, SUITE 100
NORCROSS, GA 30092

STATE OF GEORGIA
DEPARTMENT OF TRANSPORTATION

GEORGIA DEPARTMENT OF TRANSPORTATION
RETAINING WALL ENVELOPES
S.R. 14 – U.S. 29 IN LAGRANGE

DRAWING No.
31-01

7/23/2007
H:\644460 TROUP\dgn\Rwy\35117ORW01.dgn
4:11:11 PM