STATE	PROJECT NUMBER	SHEET NO.	TOTAL SHEETS
GA.	STP-2928(1)	313	324

REVISION DATES

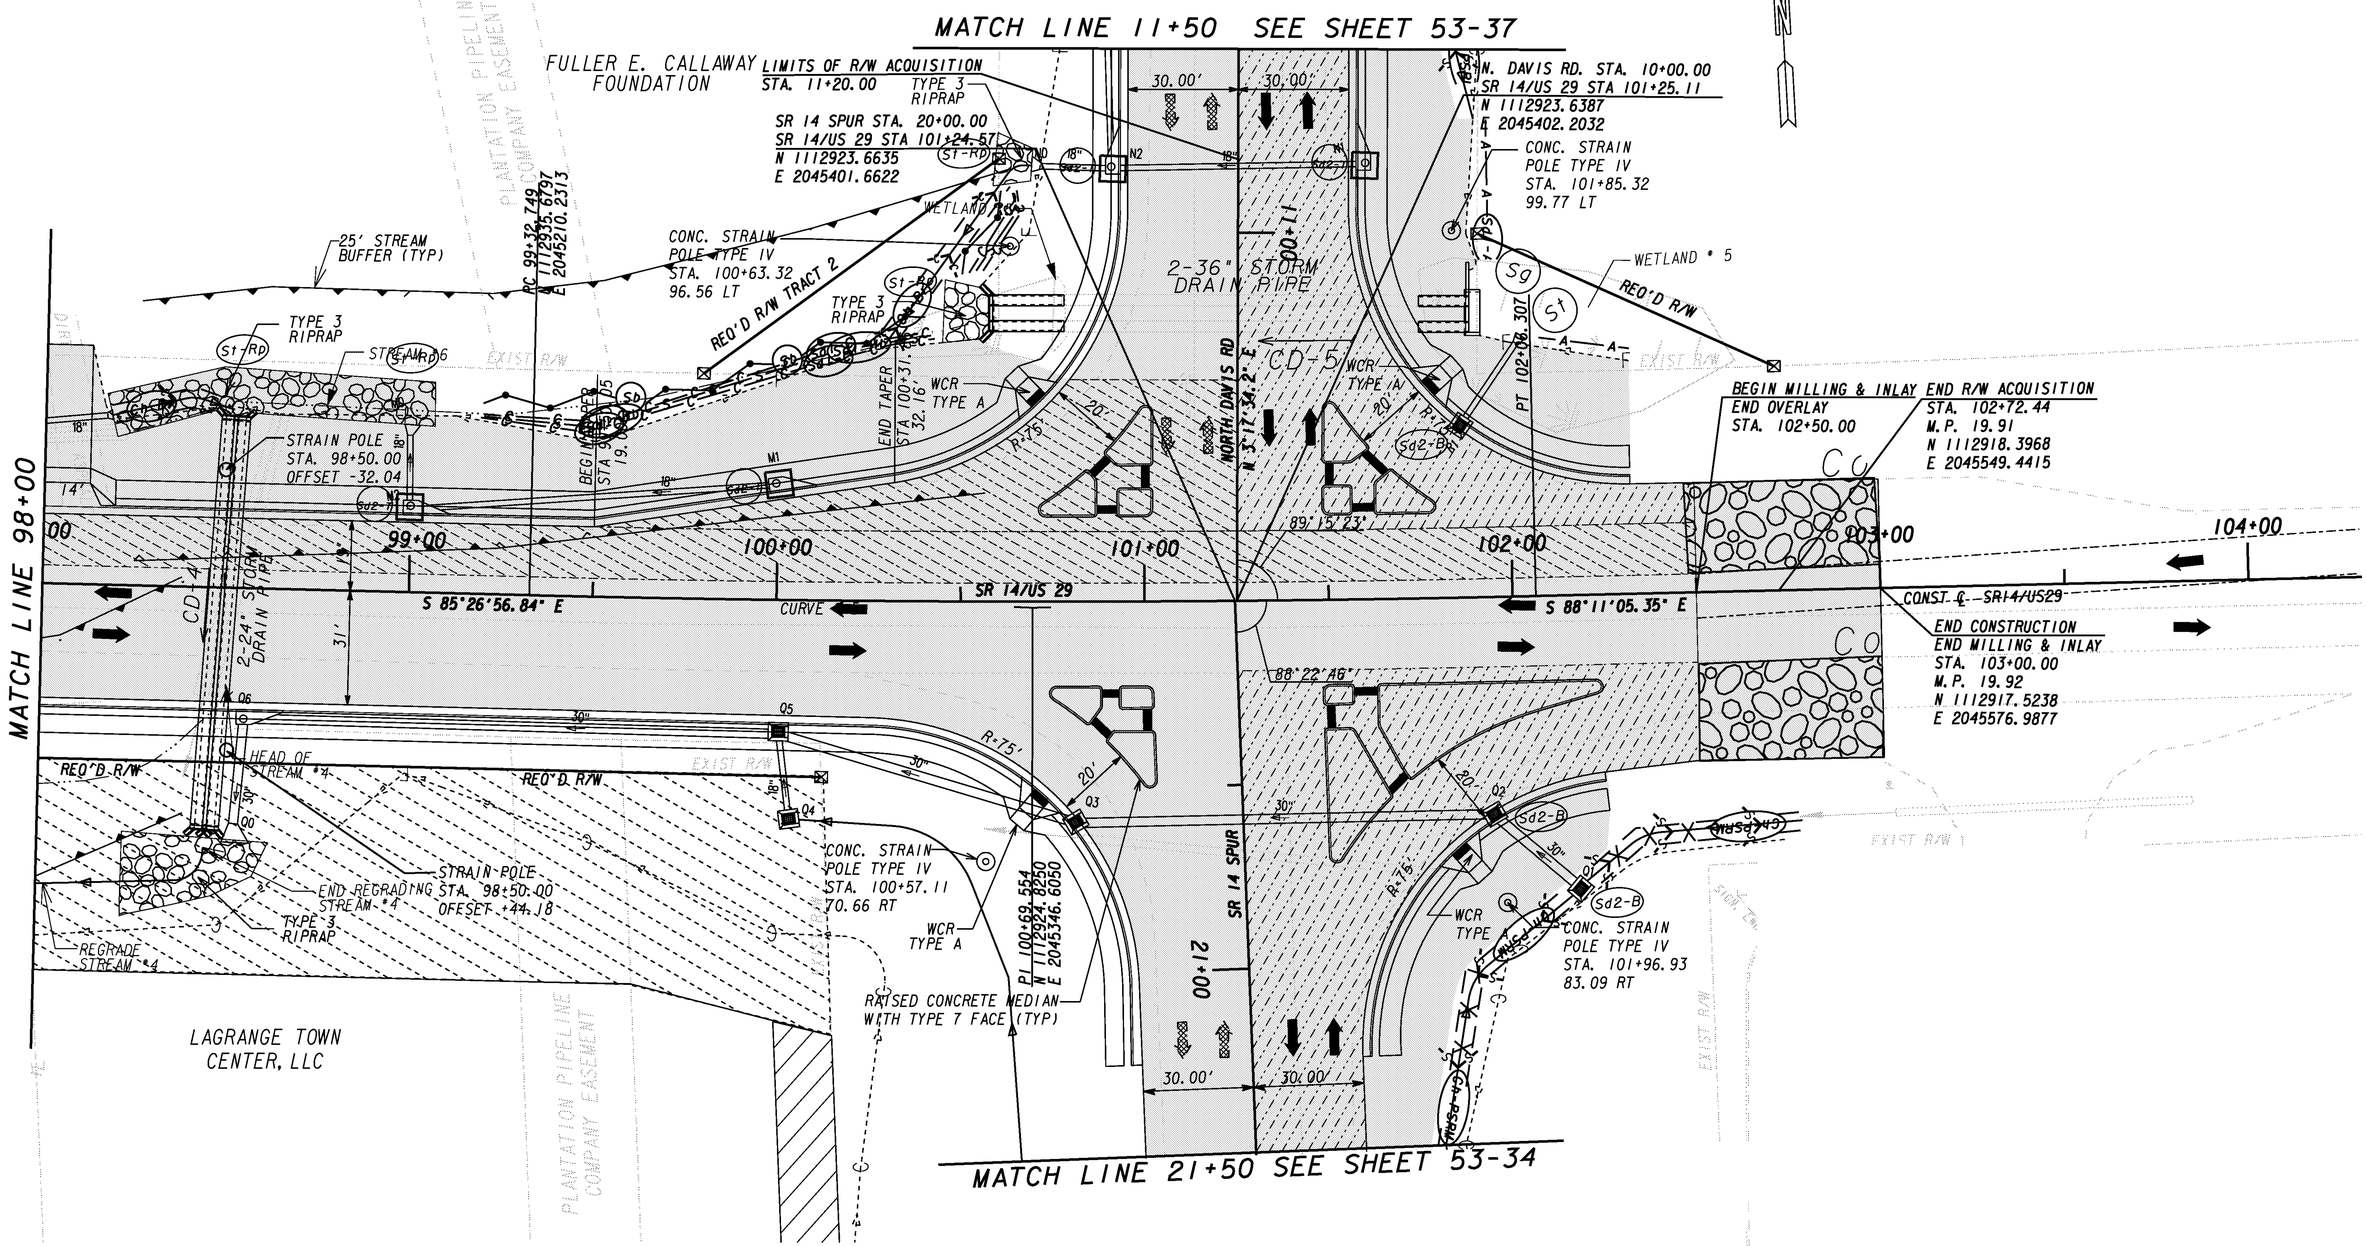

PARSONS
5390 TRIANGLE PARKWAY, SUITE 100
NORCROSS, GA 30092

STATE OF GEORGIA
DEPARTMENT OF TRANSPORTATION

GEORGIA DEPARTMENT OF TRANSPORTATION
STAGE 3 BMP LOCATION DETAILS
S.R.14–U.S.29 IN LAGRANGE

DRAWING No.
53-28

8/27/2007
h:\644480 troup\dgn\rwy\351170ER308.dgn
3:27:58 PM