STATE	PROJECT NUMBER	SHEET	TOTAL
GA.	STP-2928(1)	318	324

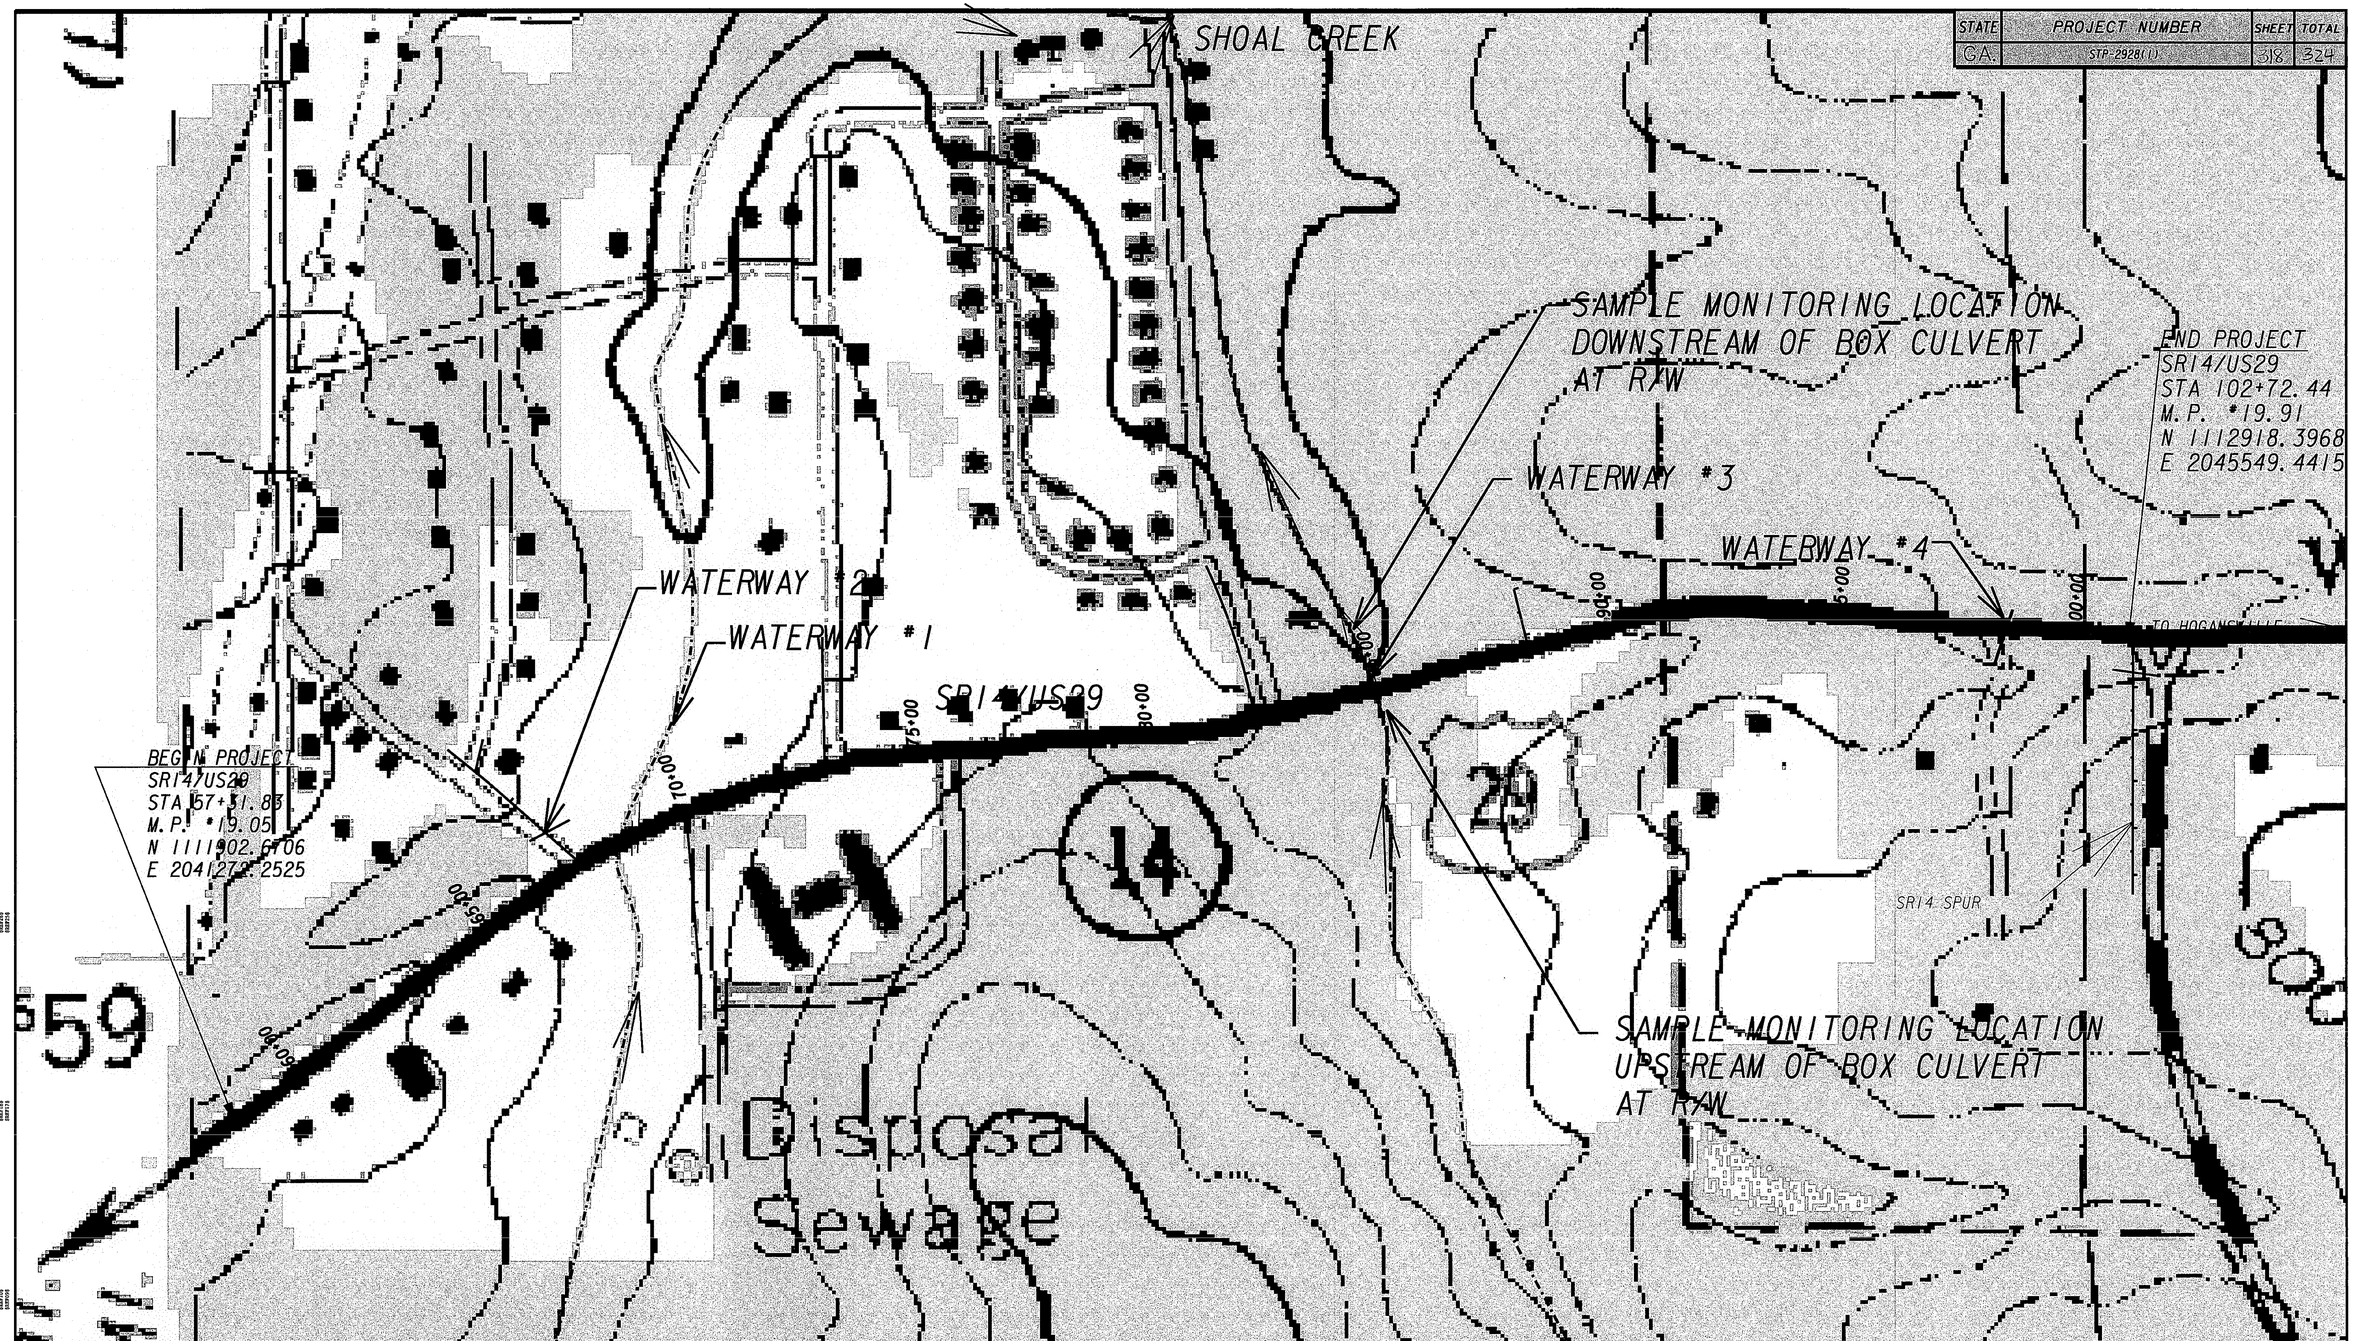

STATE OF GEORGIA
DEPARTMENT OF TRANSPORTATION

PARSONS
225 PEACHTREE ST., NE, SUITE 1710
ATLANTA, GA 30303

DATE	REVISIONS	DATE	REVISIONS

GEORGIA
DEPARTMENT OF TRANSPORTATION
WATERSHED AREA MAP
PROJECT STP-2928(1)
COUNTY TROUP

55-01

7/21/2007
H:\644460 TROUP\dgn\rwy\351170EW01.dgn
4:35:25 PM