STATE	PROJECT NUMBER	SHEET NUMBER	TOTAL SHEETS
GEORGIA	BRZLB-077(33)	3	3

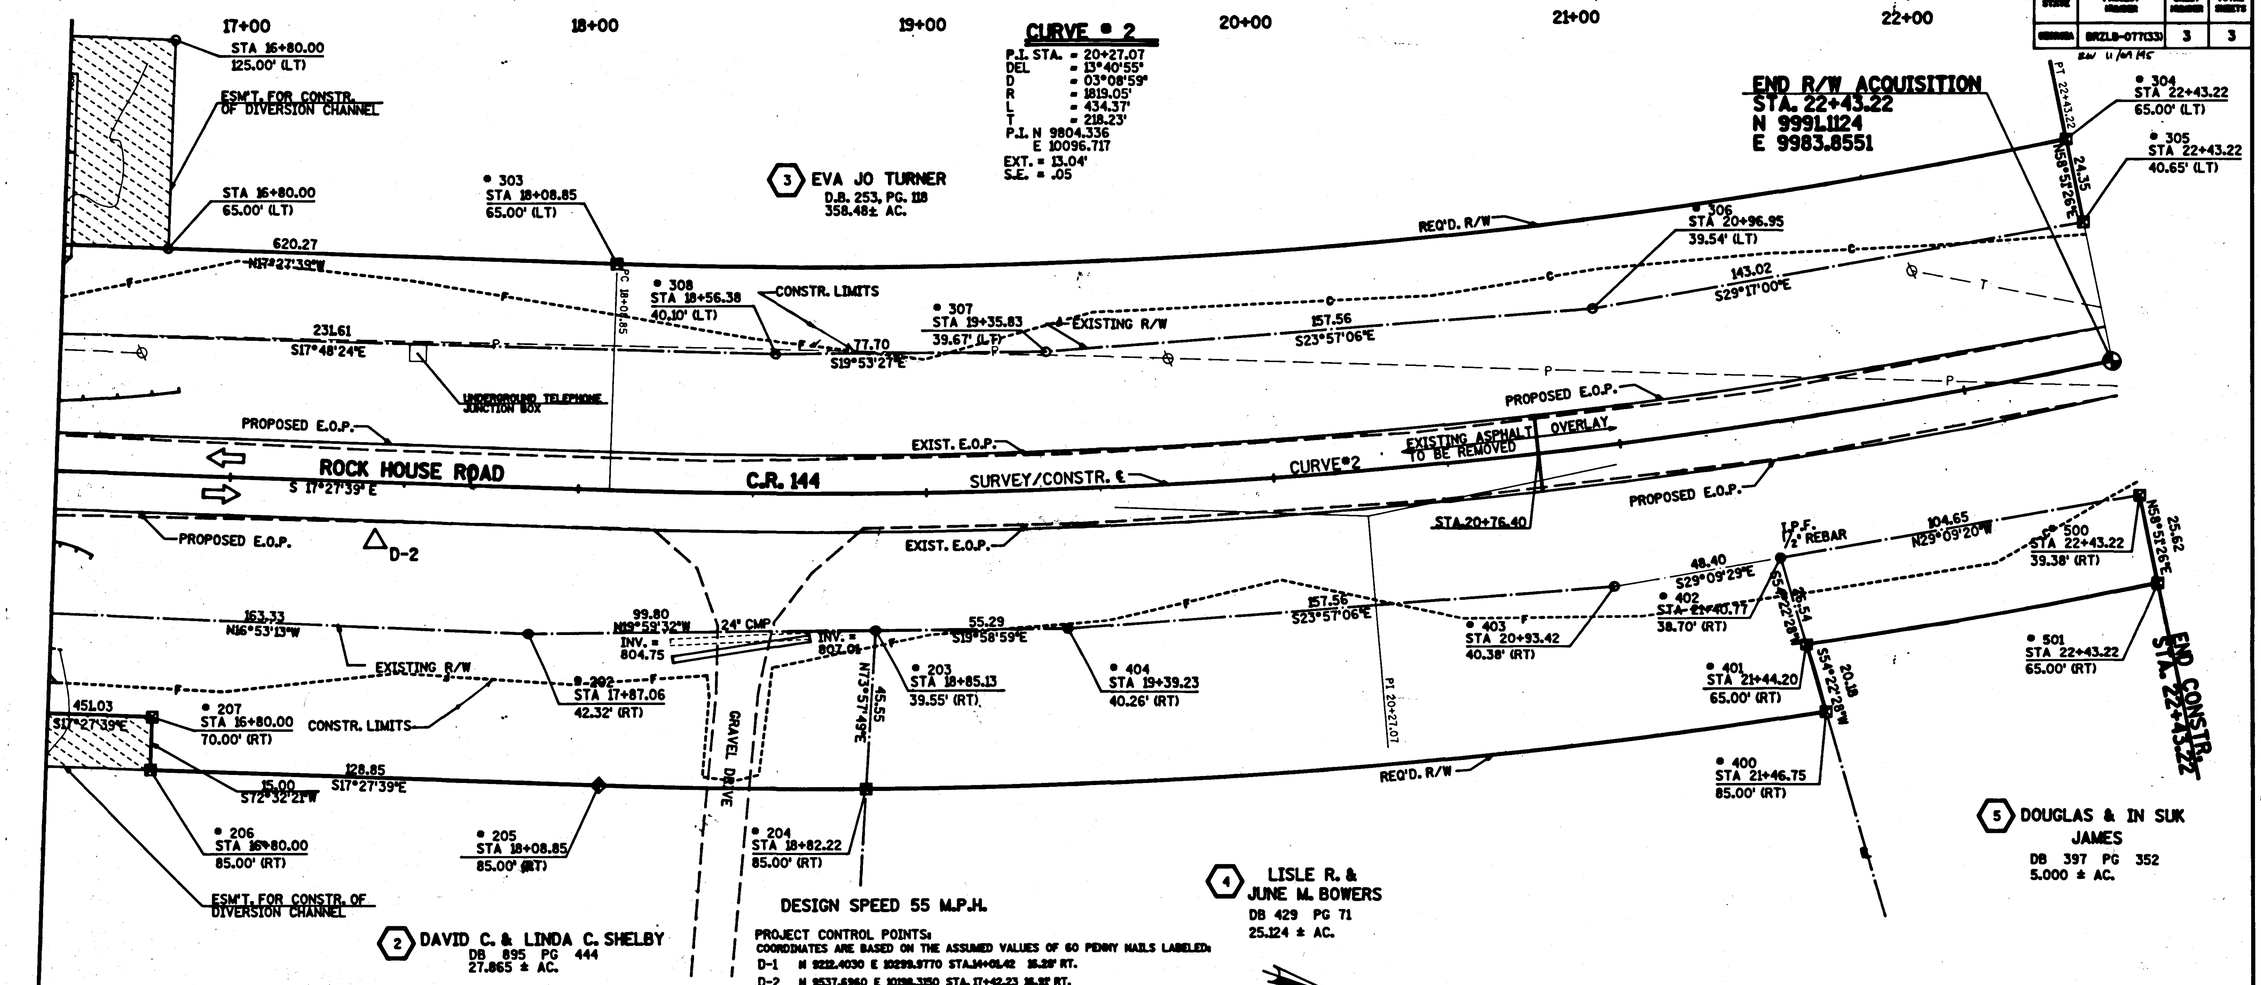

PROJECT CONTROL POINTS:
COORDINATES ARE BASED ON THE ASSUMED VALUES OF 60 PENNY NAILS LABELED:
D-1 N 9212.4030 E 10299.9770 STA.14+06.42 16.28' RT.
D-2 N 9537.6960 E 10198.3150 STA. 17+42.23 16.92' RT.
WHICH ARE USED AS PROJECT CONTROLS AND IN ESTABLISHING THE SURVEY ℄.
SURVEY/CONSTR. ℄ COORDINATES BEGIN CONSTR. STA. 10+00 N 8822.5384 E 10397.7155
END CONSTR. STA. 22+43.22 N 9991.1124 E 9983.8551

PARCEL 4 REQ'D R/W

PNT	OFFSET/ DIST	STATION BEARING
203	39.55 R	18+85.13
	45.55	N 73° 57' 49" E
204	85.00 R	18+82.22
	ARC LENGTH = 276.89	
	CHORD BEAR = N 23° 56' 18" W	
	CHORD LENGTH = 276.65 R = 1.904.05	
	DEGREE = 3° 00' 33"	
400	85.00 R	21+46.75
	20.18	S 54° 22' 28" W
401	65.00 R	21+44.20
	26.54	S 54° 22' 28" W
402	38.70 R	21+40.77
	48.48	S 29° 09' 29" E
403	40.38 R	20+93.42
	157.56	S 23° 57' 06" E
404	40.26 R	19+39.23
	55.29	S 19° 58' 59" E
203	39.55 R	18+85.13

REQ'D R/W = 12.278.32 SF
REQ'D R/W = 0.282 ACRES
REMAINDER = +/- 24.842 ACRES

PARCEL 5 REQ'D R/W

PNT	OFFSET/ DIST	STATION BEARING
402	38.70 R	21+40.77
	104.65	N 29° 09' 20" W
500	39.38 R	22+43.22
	25.62	N 58° 51' 26" E
501	65.00 R	22+43.22
	ARC LENGTH = 102.56	
	CHORD BEAR = S 29° 35' 00" E	
	CHORD LENGTH = 102.55 R = 1.884.05	
	DEGREE = 3° 02' 28"	
401	65.00 R	21+44.20
	26.54	S 54° 22' 28" W
402	38.70 R	21+40.77

REQ'D R/W = 2.740.25 SF
REQ'D R/W = 0.063 ACRES
REMAINDER = +/- 4.937 ACRES

20 0 20 40 60FT.
SCALE: 1"=20'

LEGEND

- BEGIN LIMIT OF ACCESS ..... BLA
- END LIMIT OF ACCESS ..... ELA
- LIMIT OF ACCESS
- R/W AND LIMIT OF ACCESS
- PROPERTY & EXISTING R/W LINE
- REQUIRED R/W LINE
- CONSTRUCTION LIMITS CUT ----C--- FILL----F---
- EASEMENT FOR CONSTR. & MAINTENANCE OF SLOPES
- EASEMENT FOR CONSTR. SLOPES
- EASEMENT FOR CONSTR. OF DRIVES

GEORGIA
DEPARTMENT OF TRANSPORTATION

RIGHT-OF-WAY MAP
PROJECT: BRZLB-077 (33)
COUNTY: COWETA
DATE: 01/26/95 SHEET 3 OF 3

REVISIONS

DATE	BY	DESCRIPTION	DATE	BY	DESCRIPTION
2-2-95		REVISED PROPERTY INFORMATION			

Moreland Altobelli Assocs., Inc.
4000 Dekalb Technology Parkway
Building 300, Suite 370
Atlanta, Georgia 30340
Tel: 404 - 455-9375

	NAME	DATE		NAME	DATE
DESIGNED BY			REVIEWED BY		
DRAWN BY			REVIEWED BY		

SUPERVISED BY KEVIN MILLER, P.E.

DATED: JAN. 26, 1995
APPROVED BY
DATE

COWETA COUNTY BRIDGE REPLACEMENT
RIGHT-OF-WAY MAP
ROCK HOUSE ROAD OVER SILVER RUN CREEK

DRAWING NUMBER

c:\dgn\93074\rwck\2mpln.dgn Nov. 13, 1995 12:03:49