STATE	PROJECT NUMBER	SHEET NUMBER	TOTAL SHEETS
GEORGIA	BRZLB-77 (34) BRZLB-77 (38) COWETA CO.	72	113

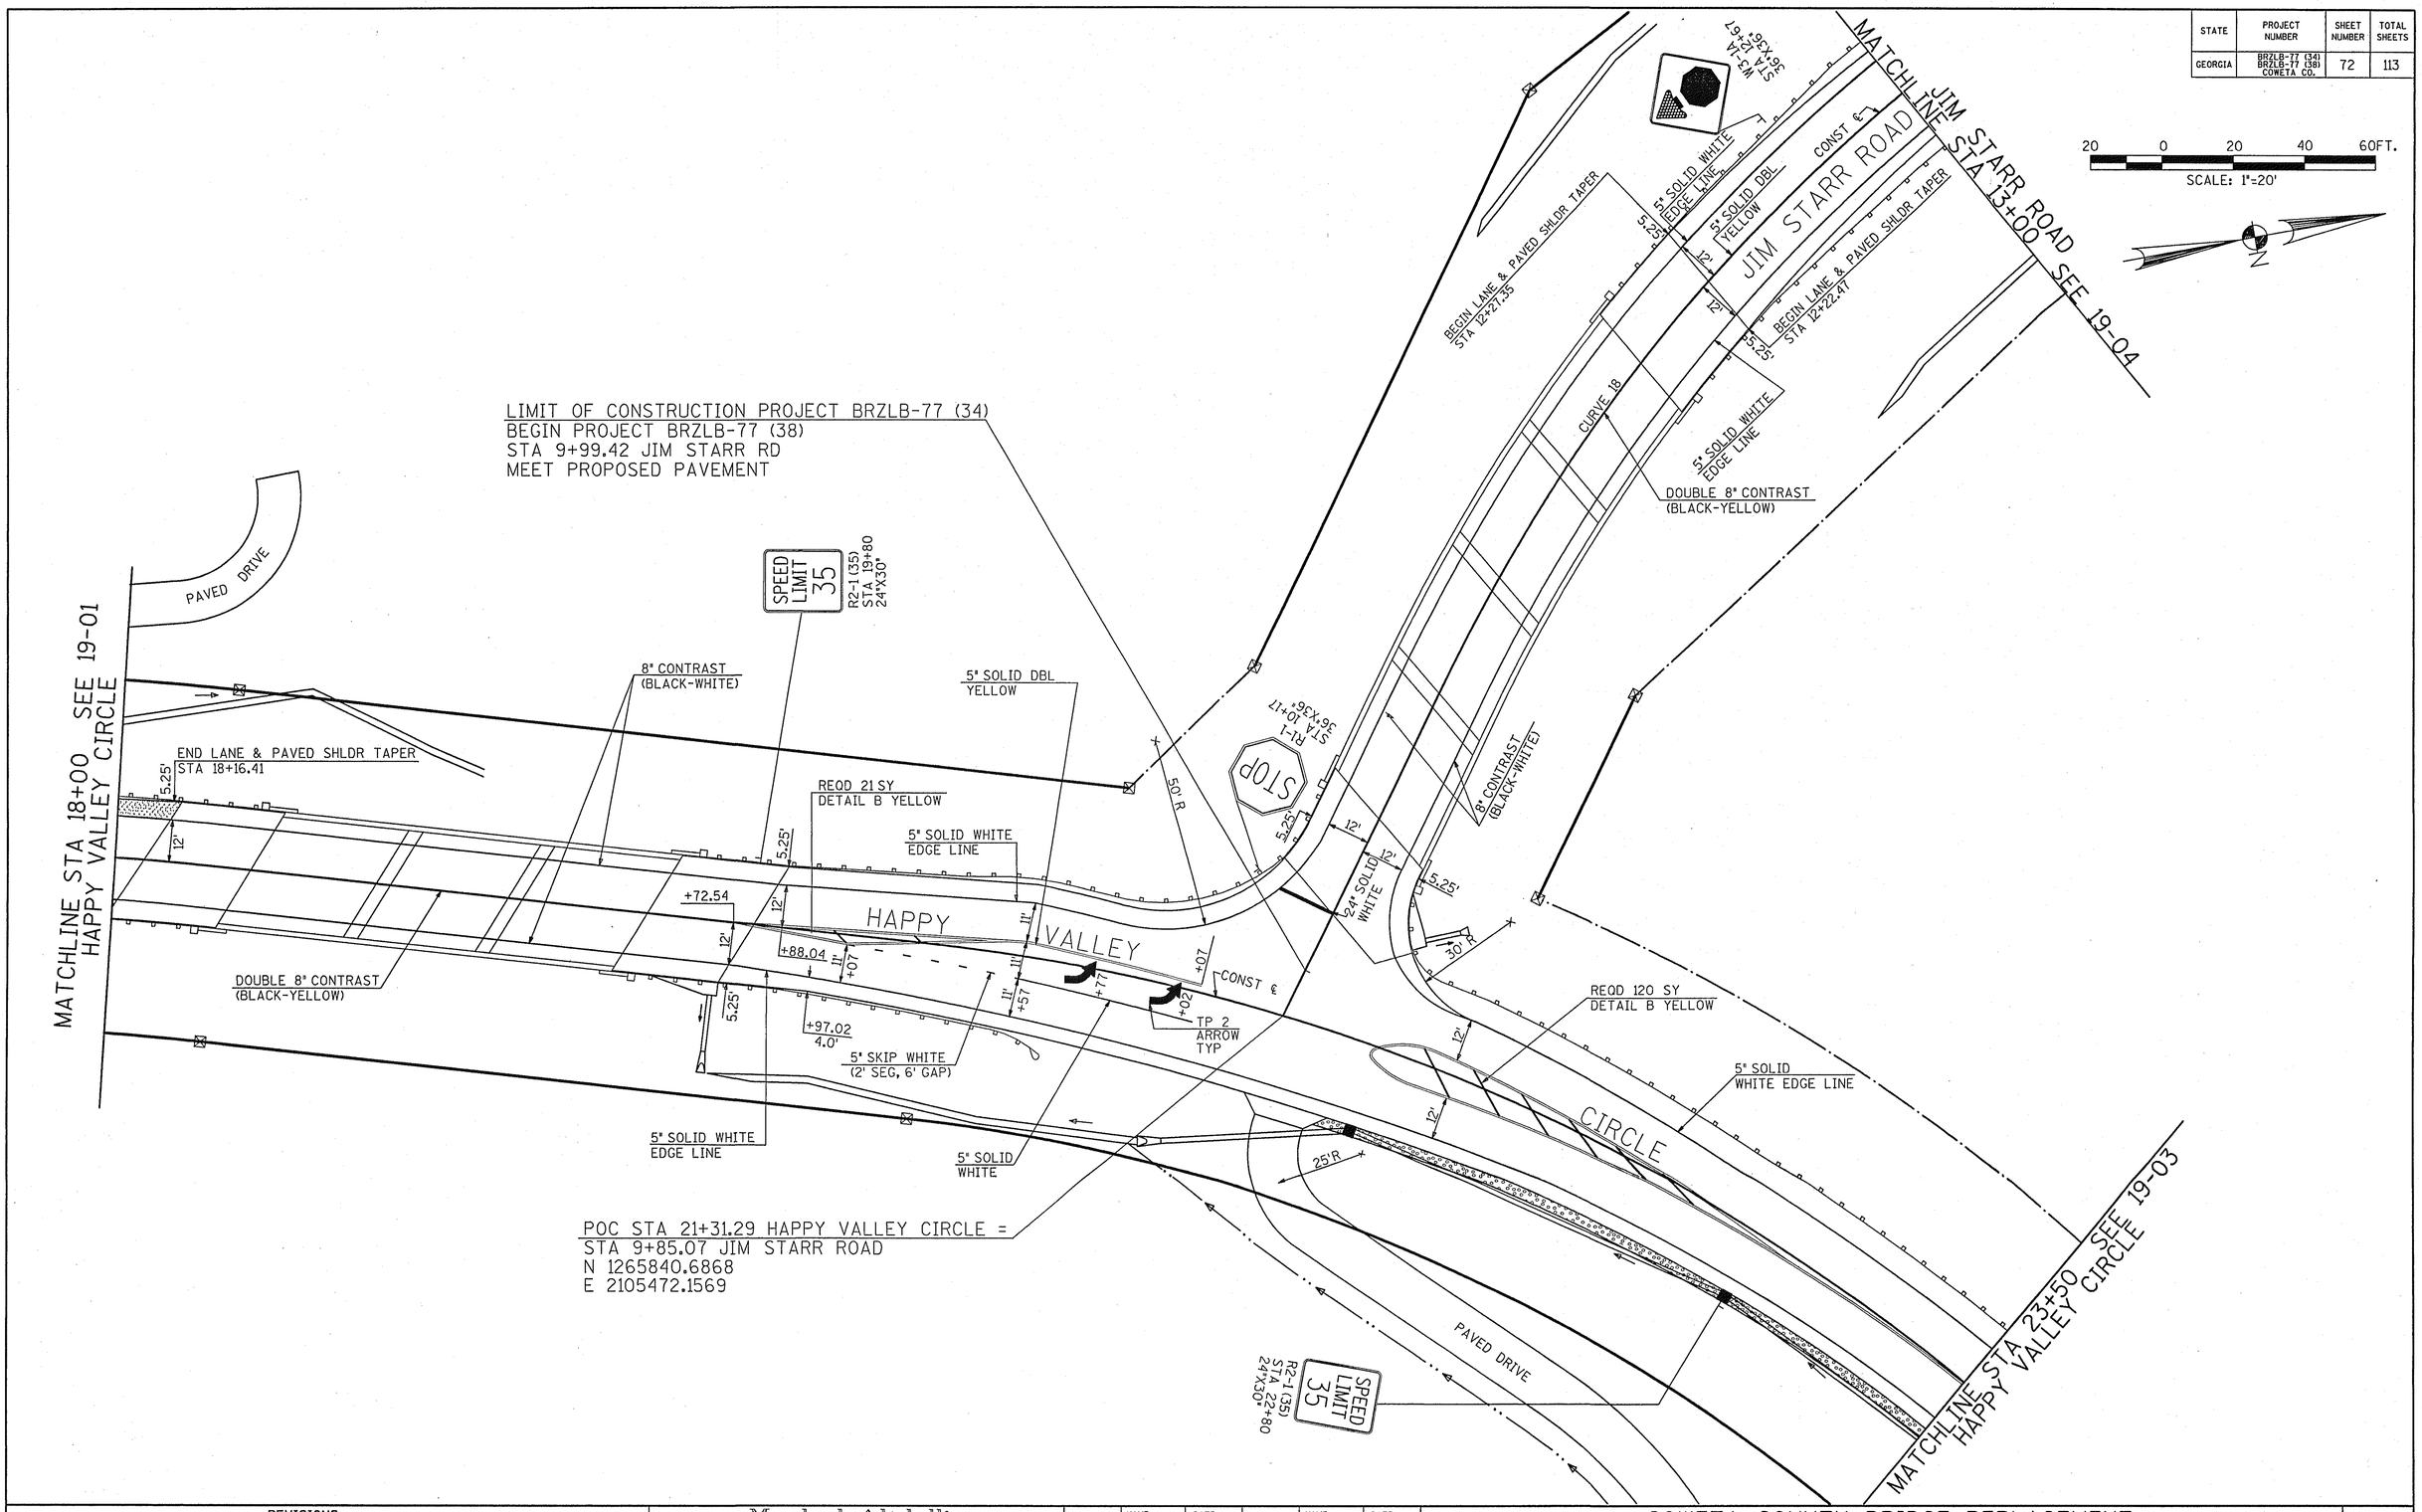

REVISIONS					
DATE	BY	DESCRIPTION	DATE	BY	DESCRIPTION

Moreland Altobelli Associates, Inc.
2211 Beaver Ruin Road
Suite 190
Norcross, Georgia 30071
Telephone (770)-263-5945

	NAME	DATE		NAME	DATE
DESIGNED BY			DRAWN BY		
CHECKED BY			CHECKED BY		
SUPERVISED BY:					

COWETA COUNTY BRIDGE REPLACEMENT
SIGNING & PAVEMENT MARKING

HAPPY VALLEY CIRCLE OVER BROWNS CREEK STA 18+00 TO STA 23+50 & JIM STARR ROAD OVER CEDAR CREEK BEGIN PROJECT TO STA 13+00

DRAWING NUMBER 19-02

6/22/2009 3:17:00 PM \\GDOT-DSN1\GOPLOT\QCF\Road_Design_Tiff-18x12_to_Tiff-36x24.qcf jblanchard X:\CSV Information\Created CSV Files\Algina\Images\batch 2\371306-\Construction\371306_0073.tif GO-RD14