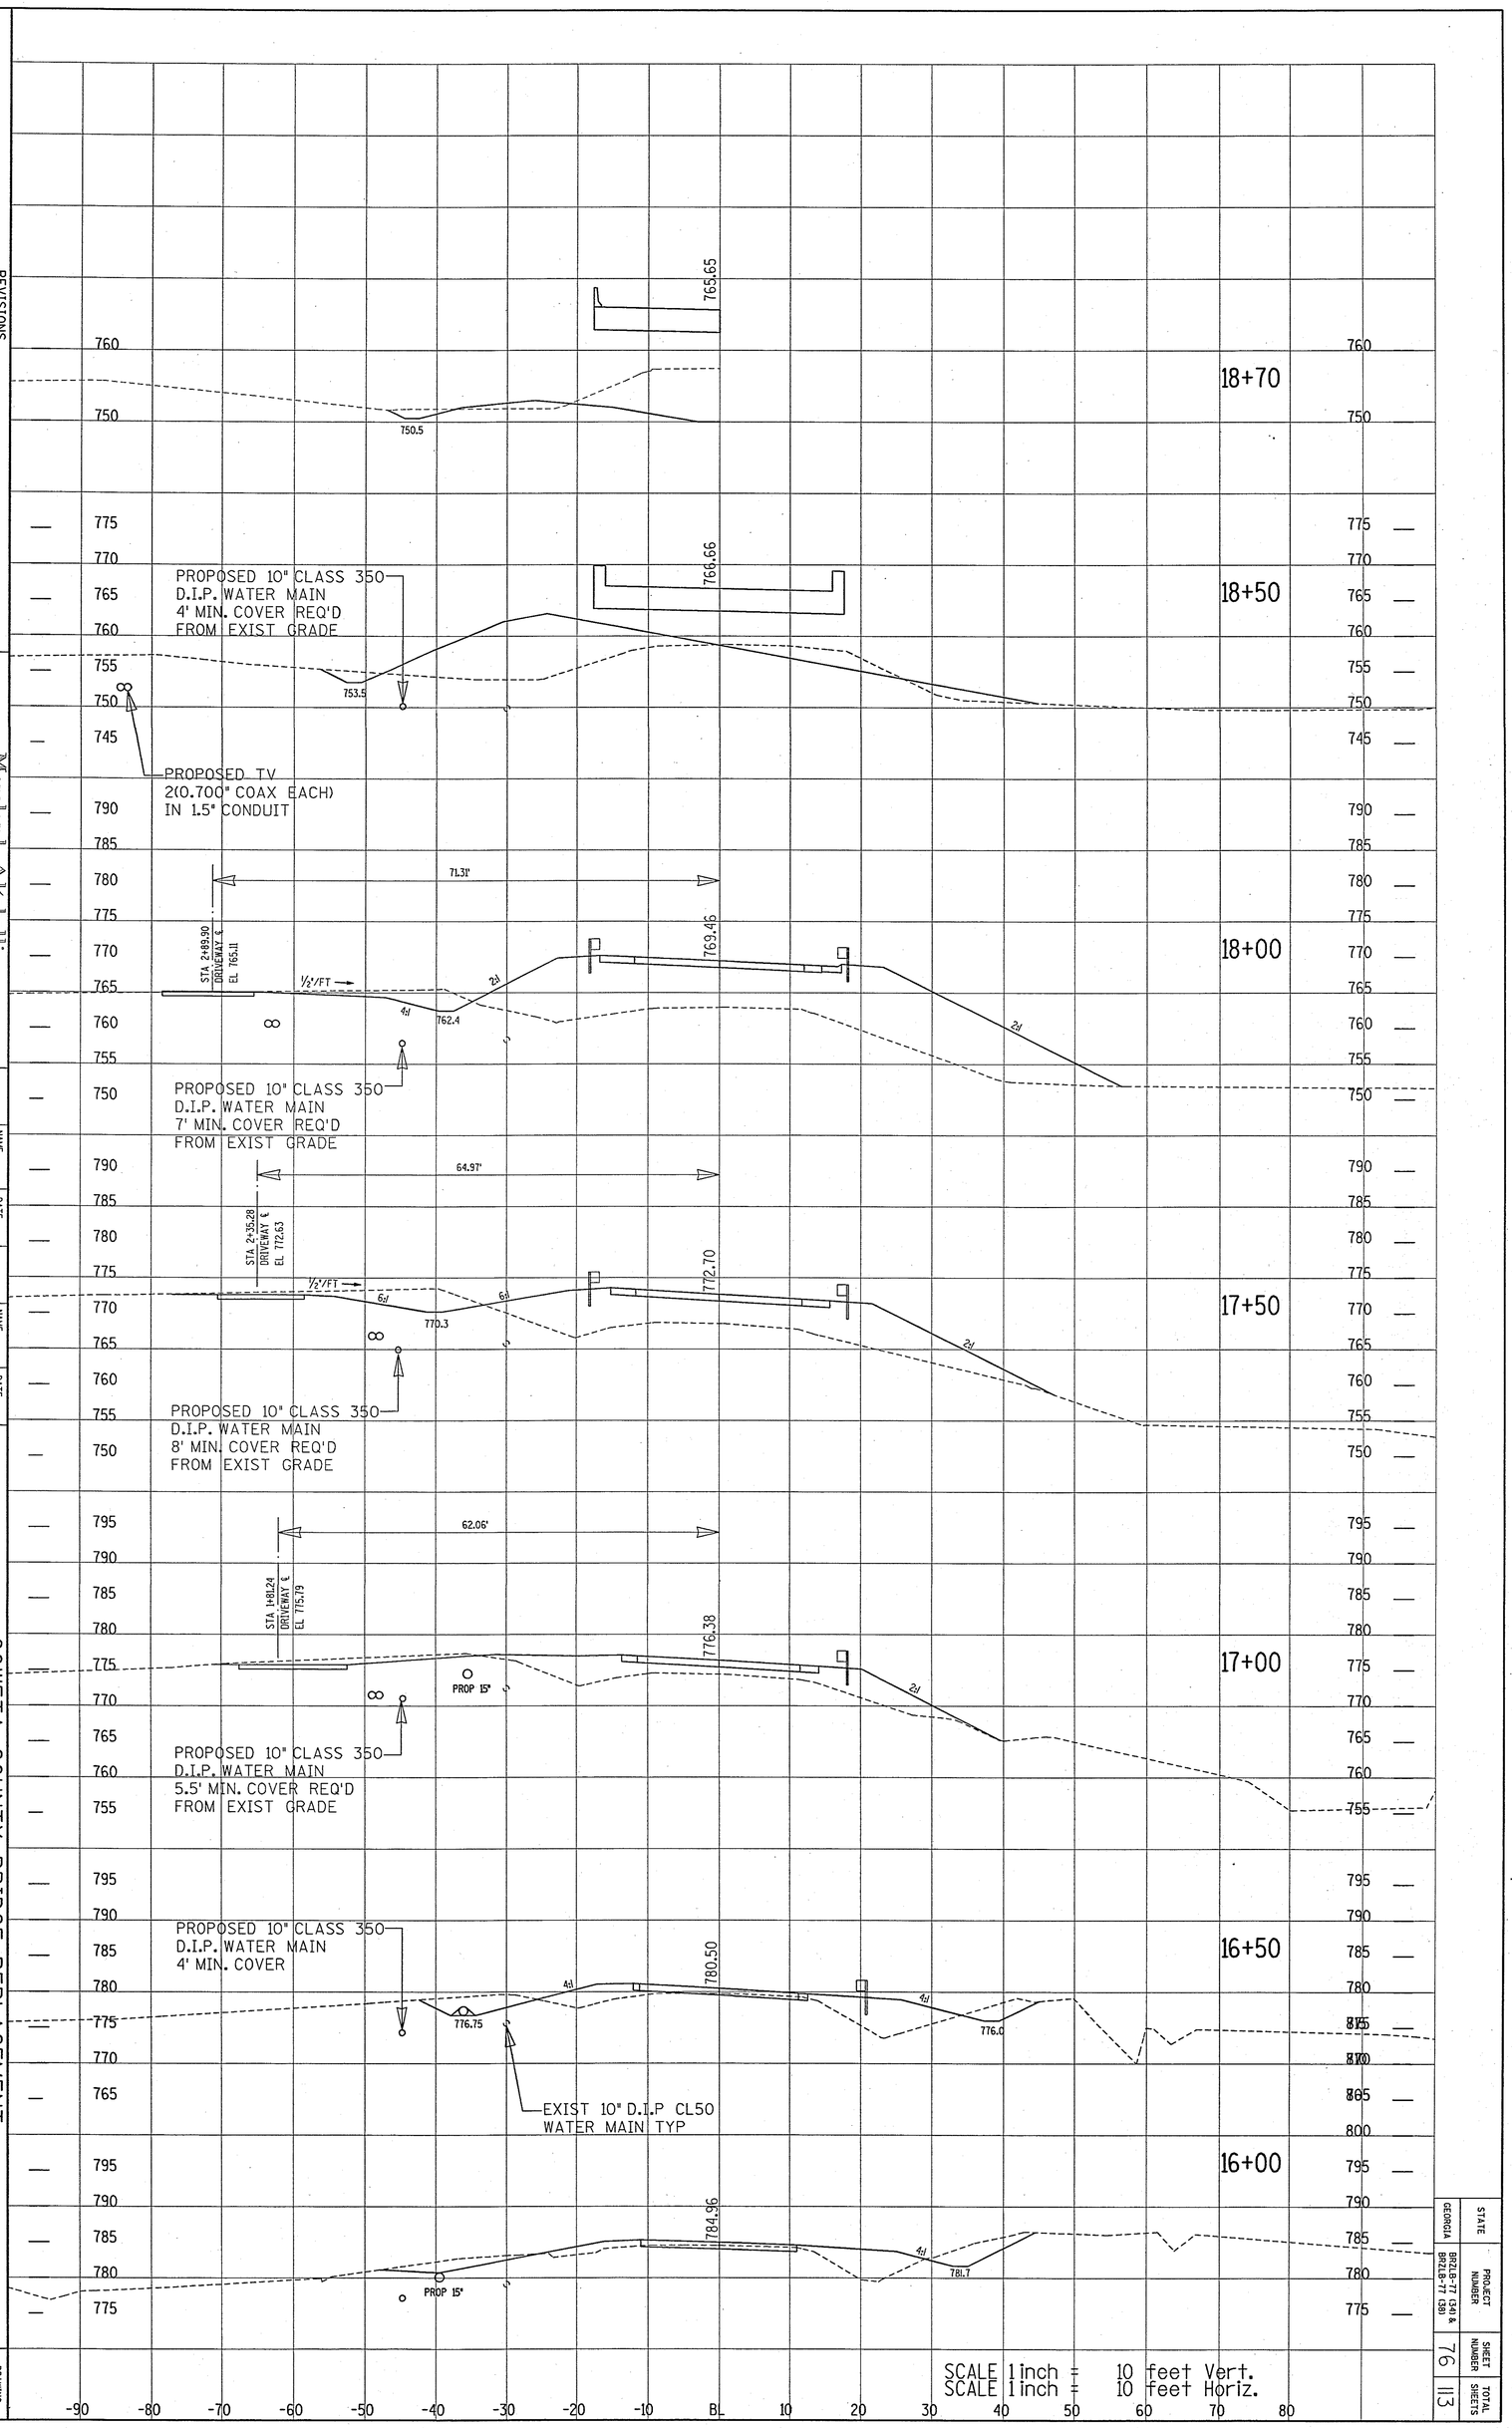

REVISIONS

DATE	BY	DESCRIPTION	DATE	BY	DESCRIPTION

Moreland Altobelli Associates, Inc.
2211 Beaver Ruin Road
Suite 190
Norcross, Georgia 30071
Telephone (770)-263-5945

	NAME	DATE		NAME	DATE
DESIGNED BY	MH		DRAWN BY	MH	
CHECKED BY	RCR		CHECKED BY		
SUPERVISED BY:					

COWETA COUNTY BRIDGE REPLACEMENT
HAPPY VALLEY CIRCLE OVER BROWNS CREEK
STA 16+00 TO STA 18+50

DRAWING NUMBER 23-02

STATE	PROJECT NUMBER	SHEET NUMBER	TOTAL SHEETS
GEORGIA	BRZLB-77 (34) & BRZLB-77 (38)	76	113

6/22/2009 3:17:09 PM \\GDOT-DSN1\GOPLOT\OCF\Road_Design_Tiff-18x12_to_Tiff-36x24_qcf_jblanchard X:\CSV_Information\Created CSV Files\Alginv\Images\batch 2\371306-\Construction\371306_0077.tif GO-RD14