STATE	PROJECT NUMBER	SHEET NUMBER	TOTAL SHEETS
GEORGIA	BRZLB-77 (34) & BRZLB-77 (38)	77	113

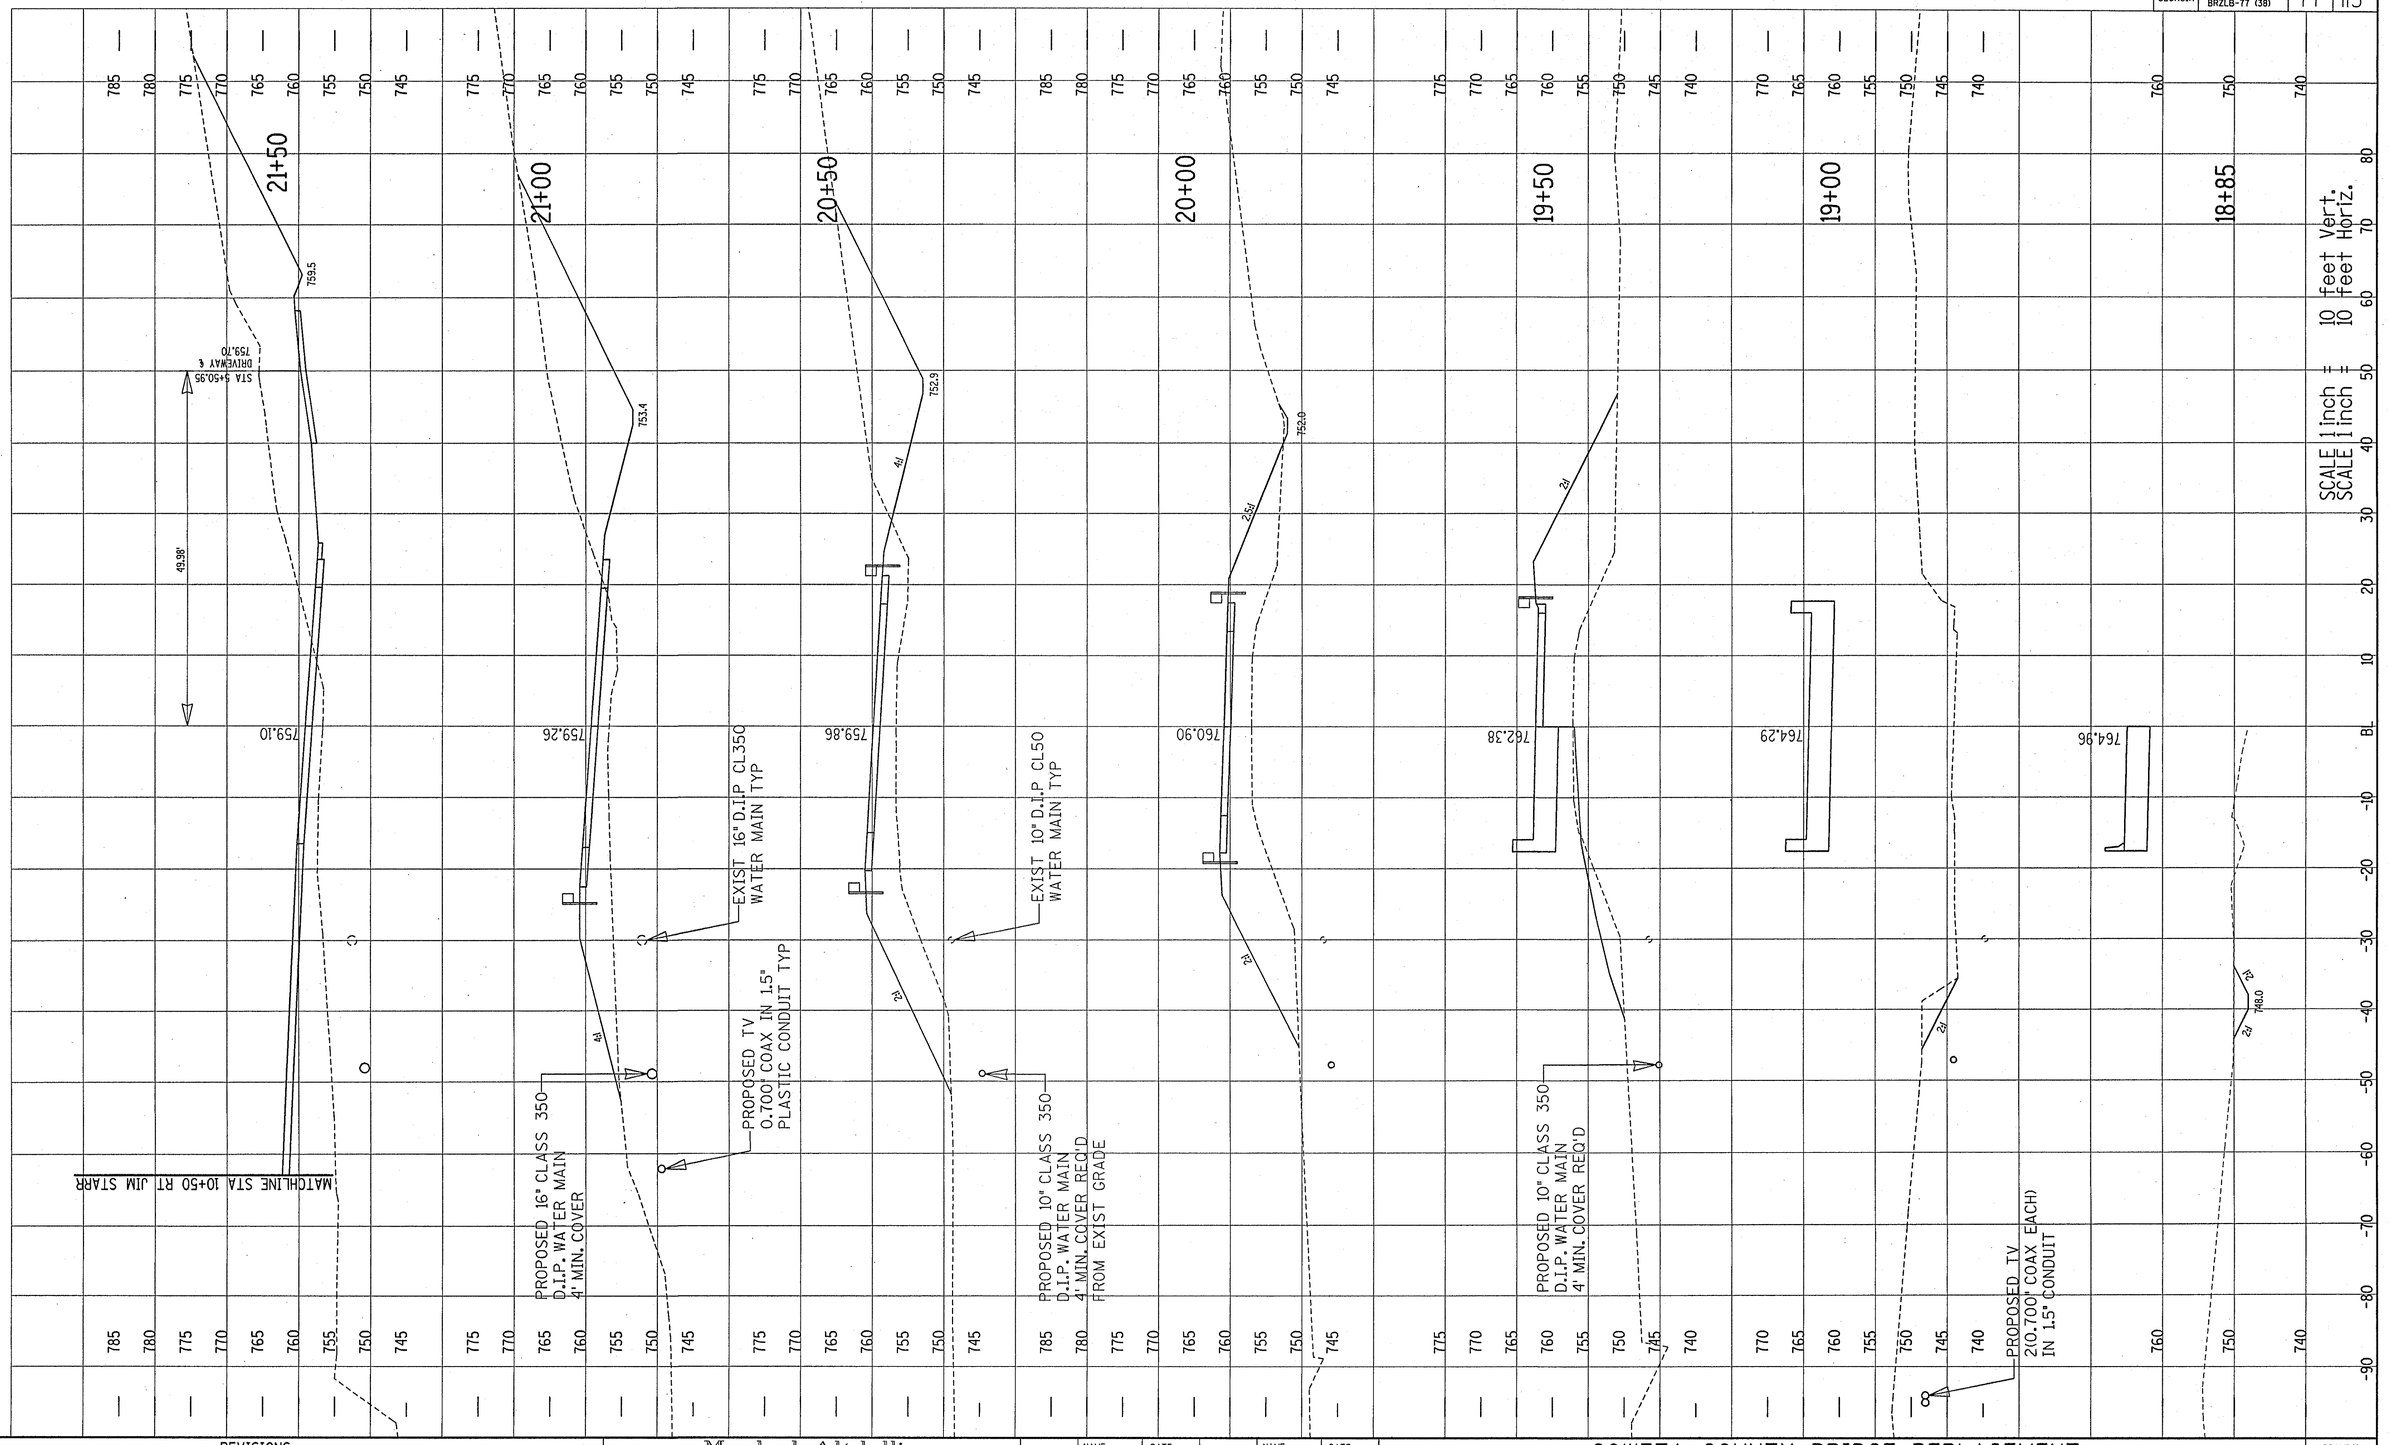

REVISIONS					
DATE	BY	DESCRIPTION	DATE	BY	DESCRIPTION

Moreland Altobelli Associates, Inc.
2211 Beaver Ruin Road
Suite 190
Norcross, Georgia 30071
Telephone (770)-263-5945

	NAME	DATE		NAME	DATE
DESIGNED BY	MH		DRAWN BY	MH	
CHECKED BY	RCR		CHECKED BY		
SUPERVISED BY:					

COWETA COUNTY BRIDGE REPLACEMENT
HAPPY VALLEY CIRCLE OVER BROWNS CREEK
STA 19+00 TO STA 21+50

DRAWING NUMBER
23-03

...\98906\98906a\xsects\c11.dgn Feb. 10, 2003 11:41:29

6/22/2009 3:17:11 PM \\GDOT-DSN1\GOPLOT\OCF\Road_Design_T1ff-18x12_to_T1ff-36x24.gcf jblanchard X:\CSV Information\Created CSV Files\Algina\Images\batch 2\371306-\Construction\371306_0078.tif GO-RD14