STATE	PROJECT NUMBER	SHEET NUMBER	TOTAL SHEETS
GEORGIA	BRZLB-77 (34) BRZLB-77 (38) COWETA CO.	110	113

CURVE # 03
HAPPY VALLEY CIRCLE

P.I. STA. = 11+27.78
DEL = 13° 12' 47"
D = 5° 11' 09"
R = 1104.84'
L = 254.79'
T = 127.96'
P.I. N 1264855.2662
E 2105333.2178

NOT SHOWN
PC STA 9+99.81
N 1264731.3548
E 2105301.2805

CURVE # 19
HAPPY VALLEY CIRCLE

P.I. STA. = 17+22.93
DEL = 15° 21' 36"
D = 7° 09' 43"
R = 800.00'
L = 214.47'
T = 107.88'
e = 0.058 FT/FT
P.I. N 1265451.4215
E 2105346.1218

NOTE: ALL DISTURBED SLOPES STEEPER THAN 2.5:1 TO BE PROTECTED BY EROSION CONTROL BLANKETS OR MATS

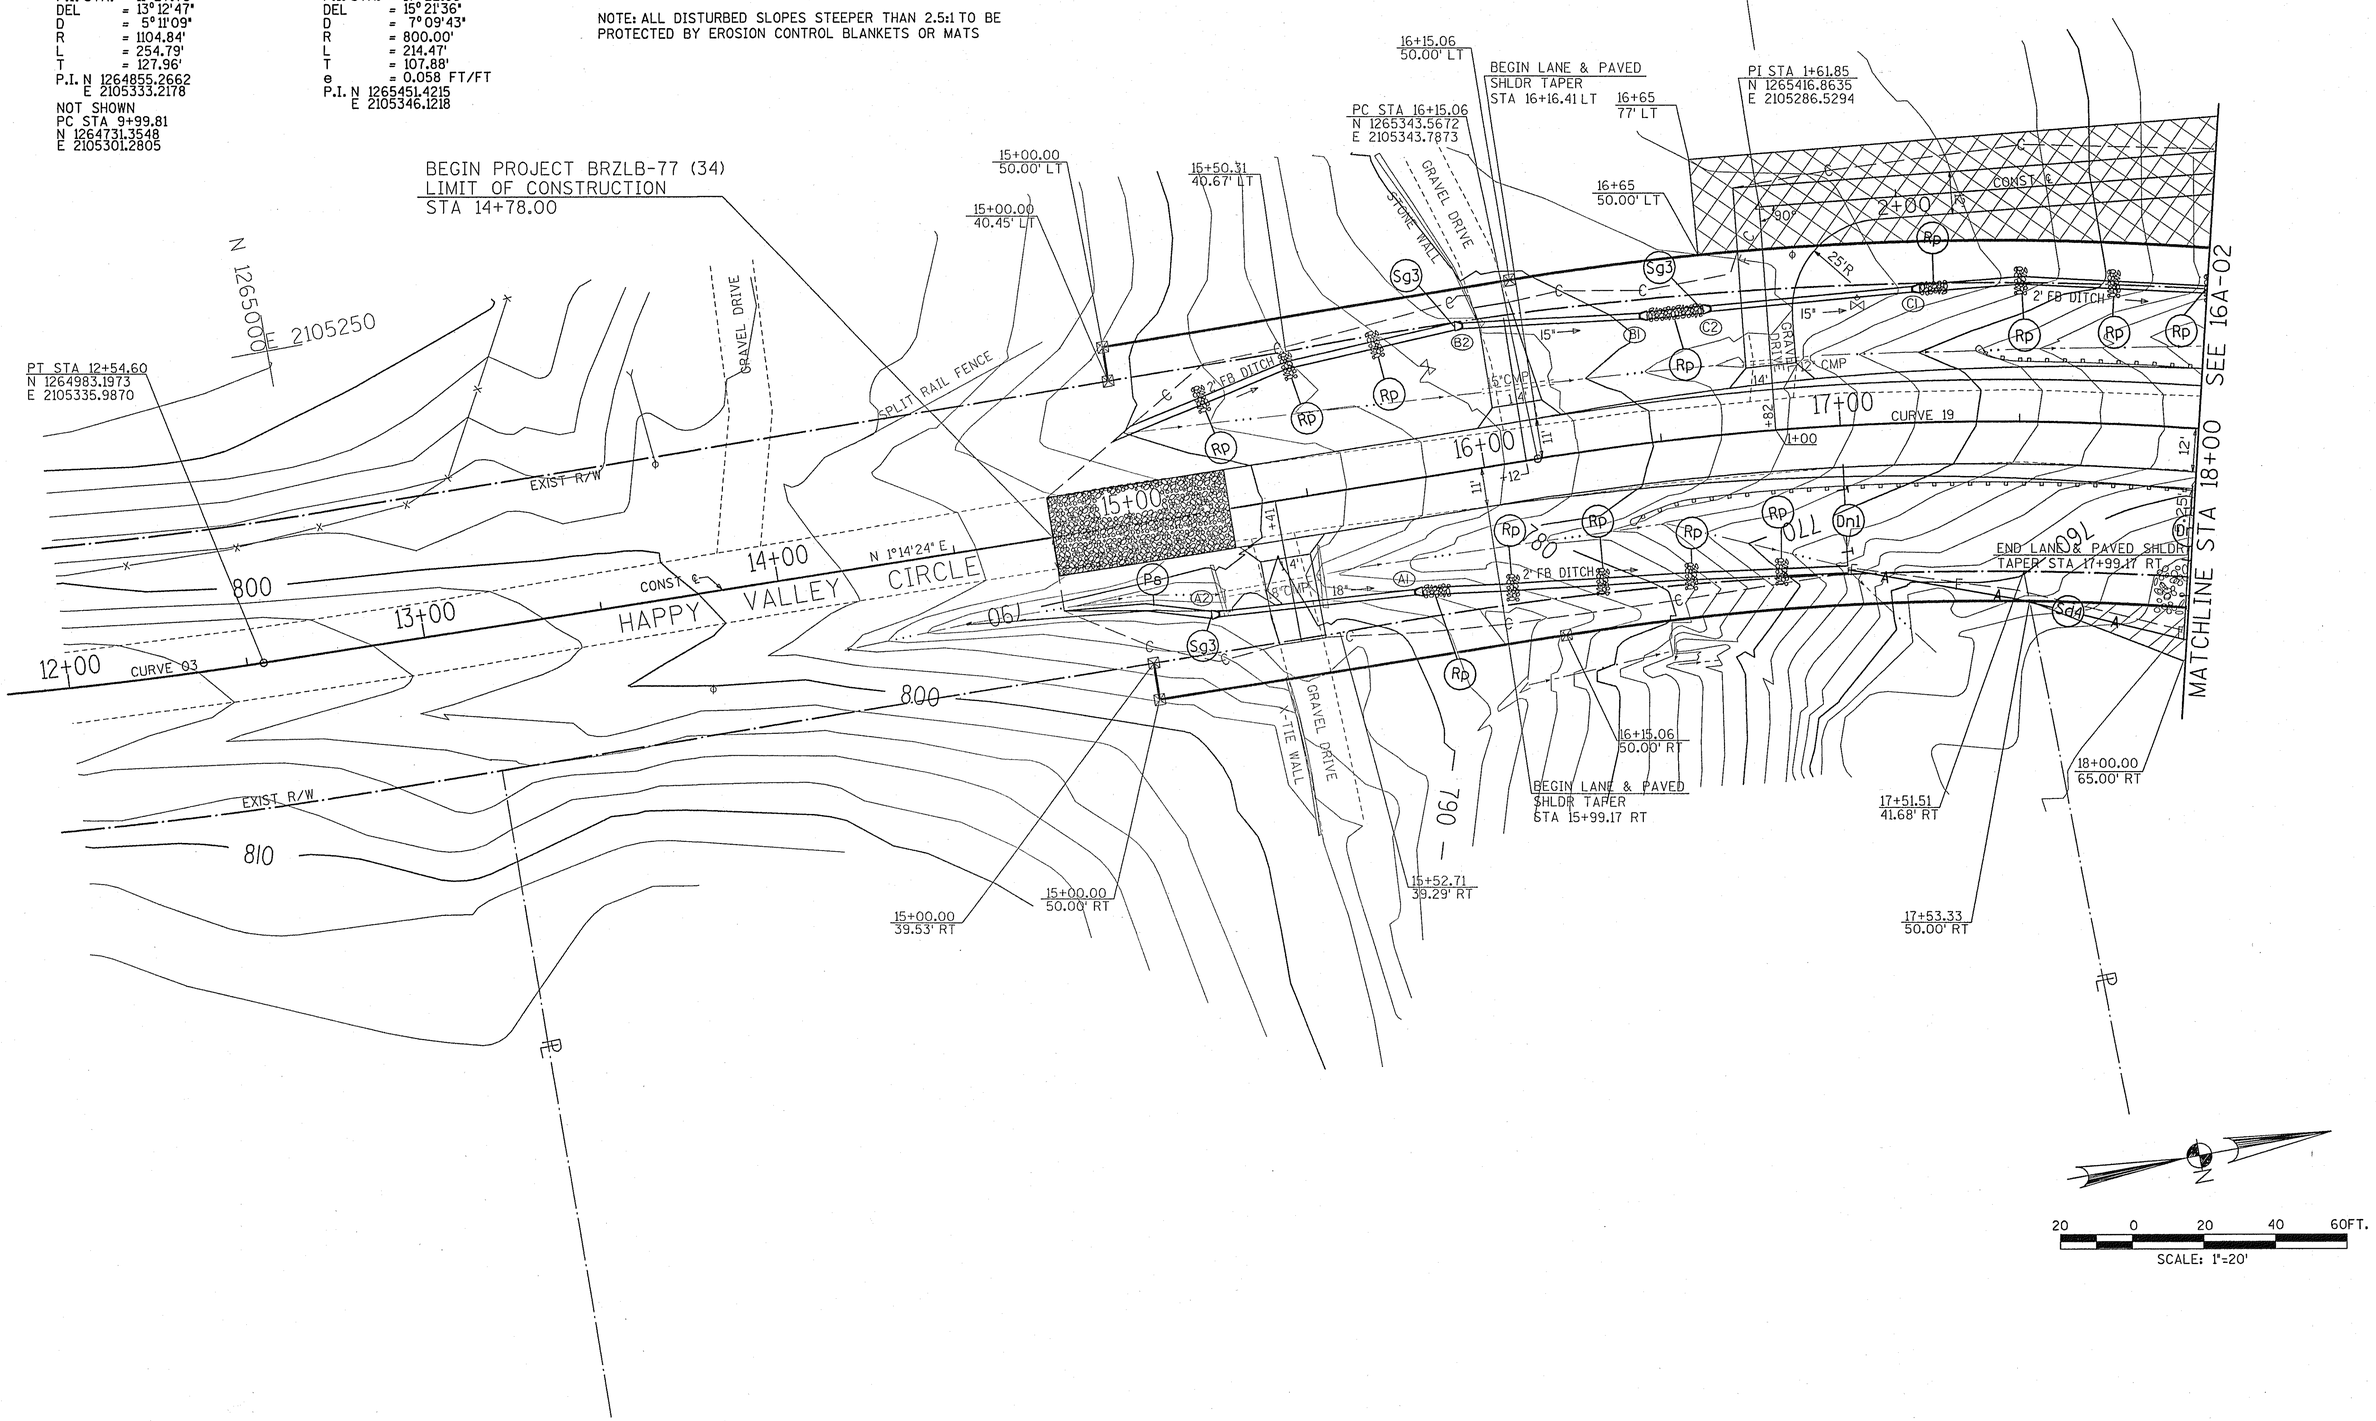

REVISIONS					
DATE	BY	DESCRIPTION	DATE	BY	DESCRIPTION

Moreland Altobelli Associates, Inc.
2211 Beaver Ruin Road
Suite 190
Norcross, Georgia 30071
Telephone (770)-263-5945

	NAME	DATE		NAME	DATE
DESIGNED BY			DRAWN BY		
CHECKED BY			CHECKED BY		
SUPERVISED BY:					

COWETA COUNTY BRIDGE REPLACEMENT
EROSION CONTROL PLAN
HAPPY VALLEY CIRCLE OVER BROWNS CREEK BEGIN PROJECT TO STA 18+00

DRAWING NUMBER
16A-01

6/22/2009 3:18:21 PM \\GDOT-DSN1\GOPLOT\OCF\Road_Design_Tiff-18x12_to_Tiff-36x24.qcf jblanchard X:\CSV Information\Created CSV Files\Algina\Images\batch 2\371306-\Construction\371306_0111.tif GO-RD14