STATE	PROJECT NUMBER	SHEET NUMBER	TOTAL SHEETS
GEORGIA	BRZLB-77 (37)	3	7

R/W LEGEND

- BLA — BEGIN LIMIT OF ACCESS
- ELA — END LIMIT OF ACCESS
- LIMIT OF ACCESS
- REQUIRED R/W & LIMIT OF ACCESS
- PROPERTY AND EXISTING R/W LINE
- REQUIRED R/W
- CONSTRUCTION LIMITS
- EASEMENT FOR THE CONSTRUCTION & MAINTENANCE OF SLOPES
- EASEMENT FOR THE CONSTRUCTION OF SLOPES
- EASEMENT FOR THE CONSTRUCTION OF DRIVEWAYS.

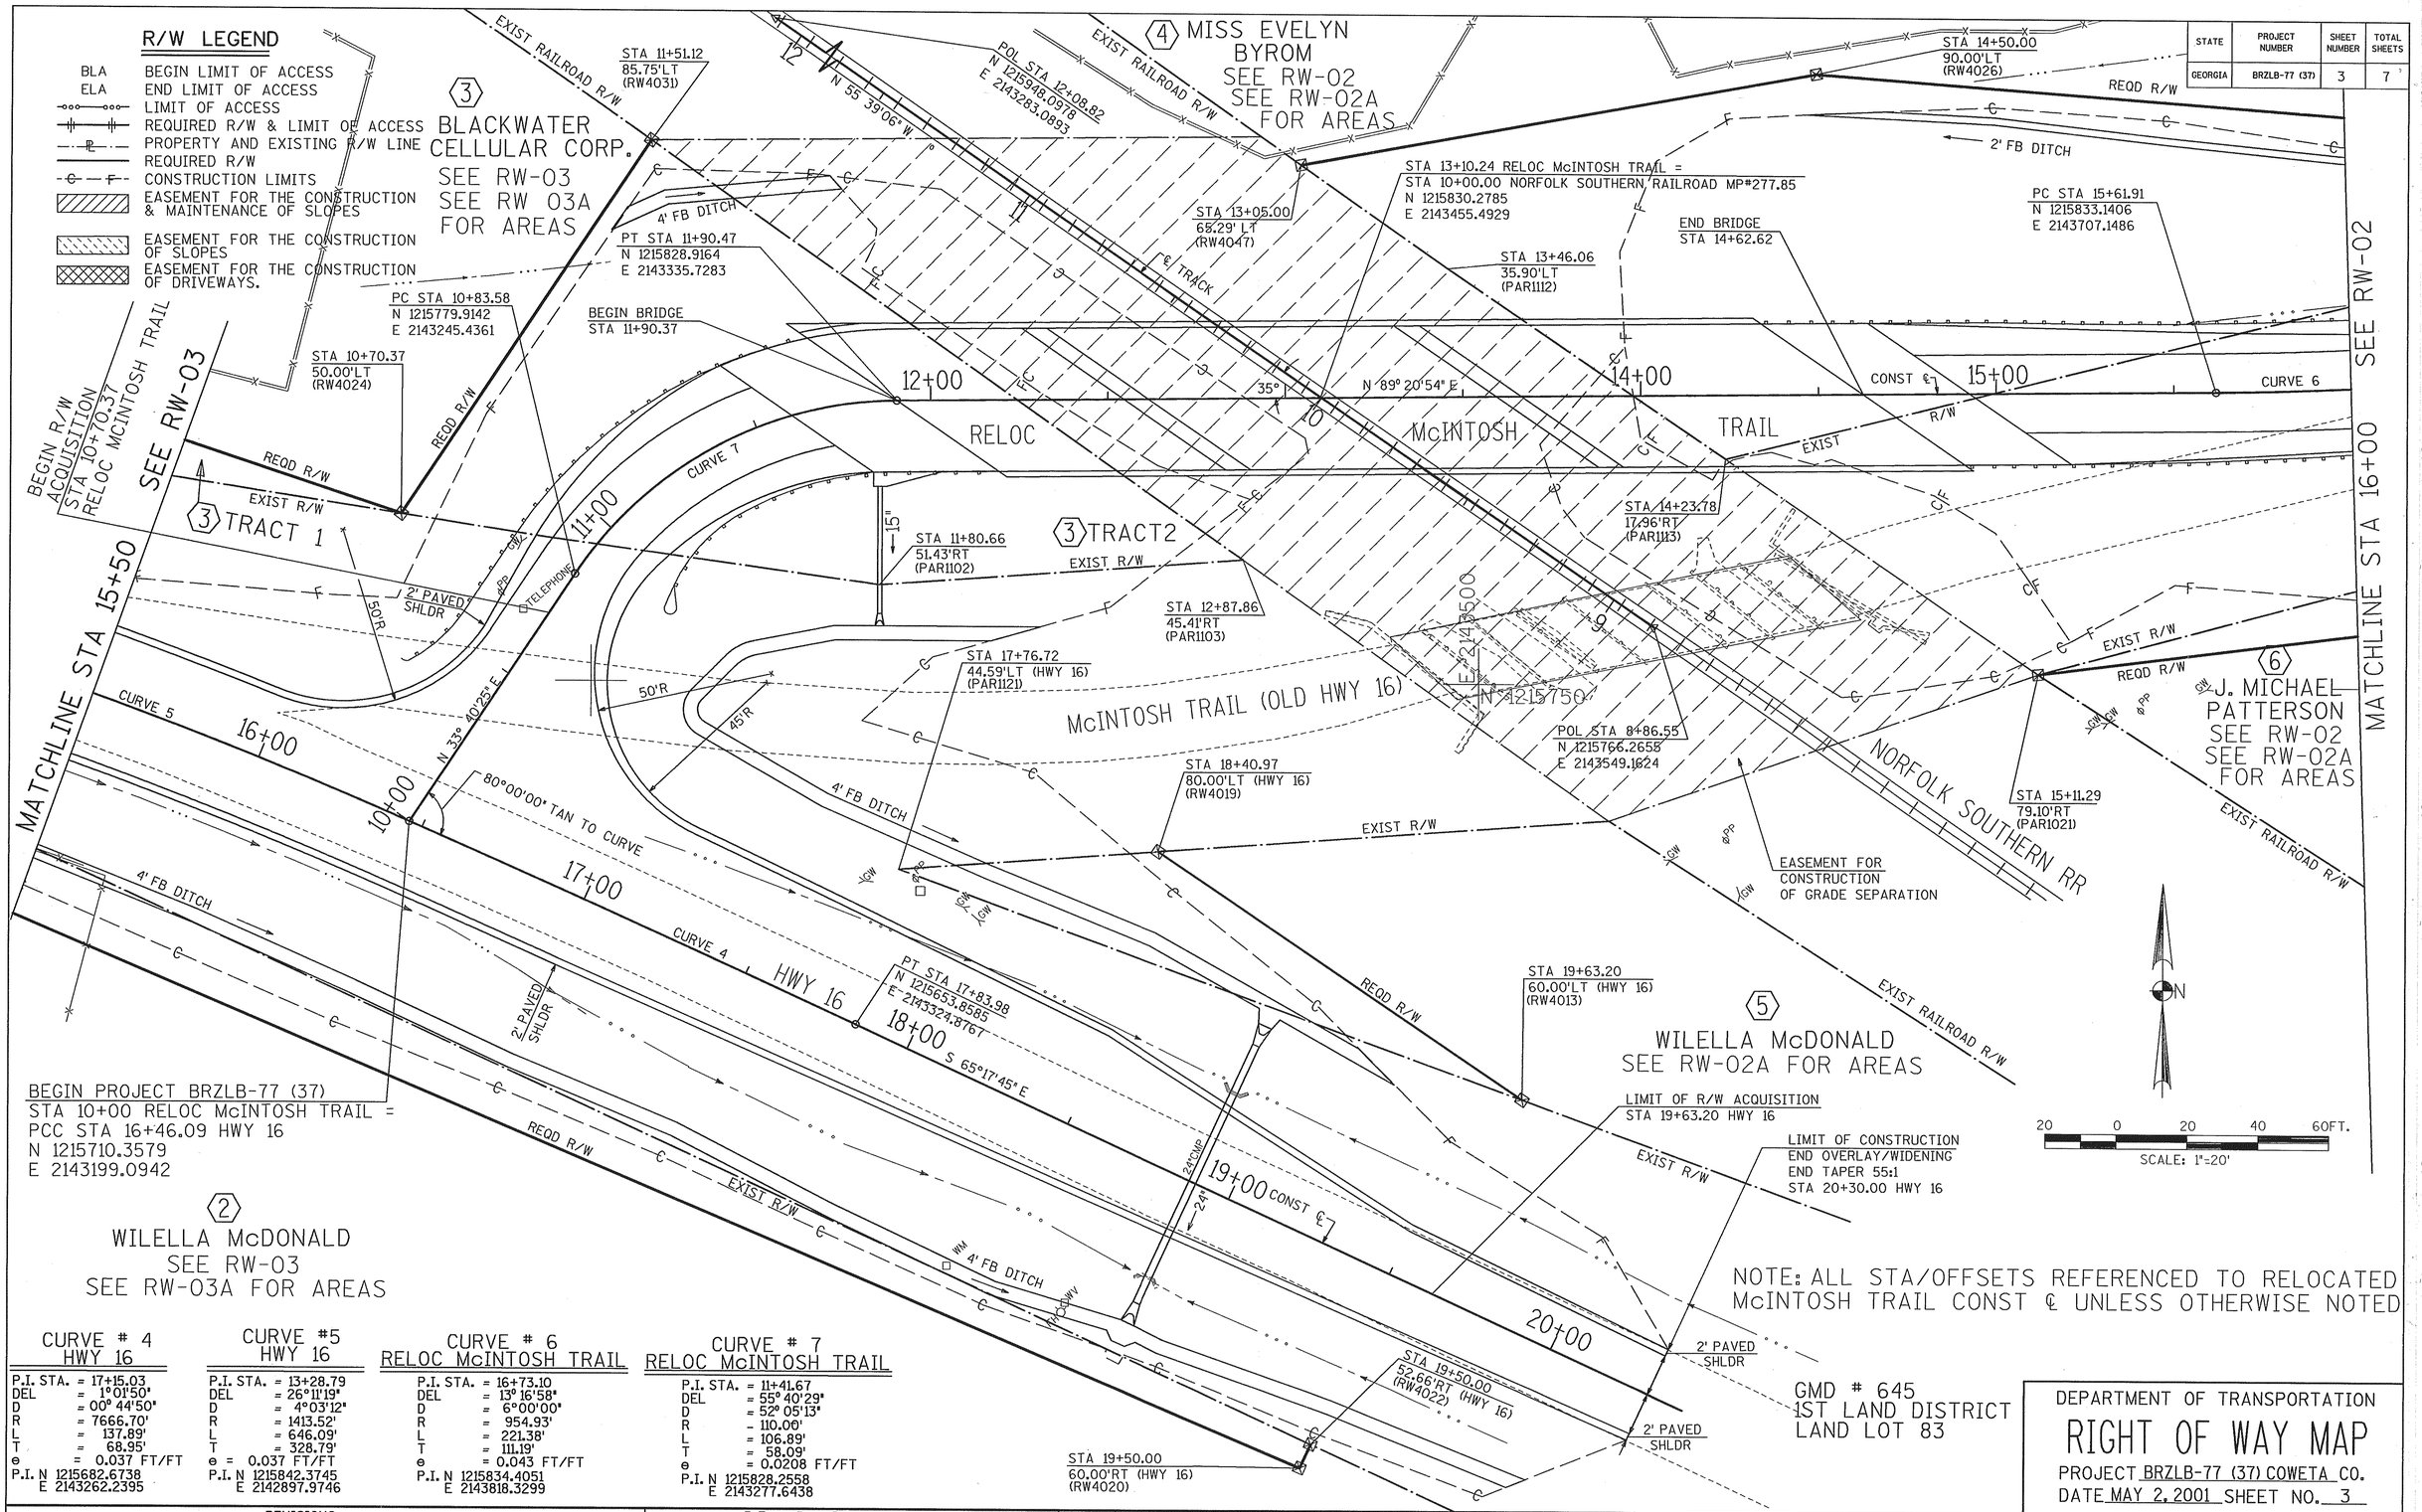

BEGIN PROJECT BRZLB-77 (37)
STA 10+00 RELOC McINTOSH TRAIL =
PCC STA 16+46.09 HWY 16
N 1215710.3579
E 2143199.0942

NOTE: ALL STA/OFFSETS REFERENCED TO RELOCATED McINTOSH TRAIL CONST ℄ UNLESS OTHERWISE NOTED

CURVE # 4 HWY 16

P.I. STA.	= 17+15.03
DEL	= 1°01'50"
D	= 00° 44'50"
R	= 7666.70'
L	= 137.89'
T	= 68.95'
e	= 0.037 FT/FT
P.I. N	1215682.6738
E	2143262.2395

CURVE #5 HWY 16

P.I. STA.	= 13+28.79
DEL	= 26°11'19"
D	= 4°03'12"
R	= 1413.52'
L	= 646.09'
T	= 328.79'
e	= 0.037 FT/FT
P.I. N	1215842.3745
E	2142897.9746

CURVE # 6 RELOC McINTOSH TRAIL

P.I. STA.	= 16+73.10
DEL	= 13° 16'58"
D	= 6°00'00"
R	= 954.93'
L	= 221.38'
T	= 111.19'
e	= 0.043 FT/FT
P.I. N	1215834.4051
E	2143818.3299

CURVE # 7 RELOC McINTOSH TRAIL

P.I. STA.	= 11+41.67
DEL	= 55° 40'29"
D	= 52° 05'13"
R	= 110.06'
L	= 106.89'
T	= 58.09'
e	= 0.0208 FT/FT
P.I. N	1215828.2558
E	2143277.6438

GMD # 645
1ST LAND DISTRICT
LAND LOT 83

DEPARTMENT OF TRANSPORTATION
RIGHT OF WAY MAP
PROJECT BRZLB-77 (37) COWETA CO.
DATE MAY 2, 2001 SHEET NO. 3

REVISIONS

DATE	BY	DESCRIPTION	DATE	BY	DESCRIPTION

Moreland Altobelli Associates, Inc.
2211 Beaver Ruin Road
Suite 190
Norcross, Georgia 30071
Telephone (770)-263-5945

	NAME	DATE		NAME	DATE
DESIGNED BY	RCR	4-11-01	DRAWN BY	MH	4-11-01
CHECKED BY	RCR	4-11-01	CHECKED BY	MH	4-11-01

SUPERVISED BY: RCR

COWETA COUNTY BRIDGE REPLACEMENT
RIGHT-OF-WAY PLAN
McINTOSH TRAIL BEGIN PROJECT TO STA 16+00 & HWY 16 STA 15+50 TO L.O.C.

DRAWING NUMBER RW-01

...\hwy\98906b\98906h\90bh_sh1.dgn Jul 19, 2001 13:18:01