STATE	PROJECT NUMBER	SHEET NO.	TOTAL SHEETS
GA	BRZLB-77(34) & BRZLB-77(38)	1	7

DEPARTMENT OF TRANSPORTATION
STATE OF GEORGIA

RIGHT-OF-WAY PLAN OF PROPOSED
HAPPY VALLEY CIRCLE BRIDGE OVER BROWNS CREEK
AND
JIM STARR ROAD BRIDGE OVER CEDAR CREEK

PROJECT # BRZLB-77(34) & BRZLB-77(38)
P.I. NO. 371306 & 371332 COWETA COUNTY
COUNTY ROUTE NO. 21 & 14

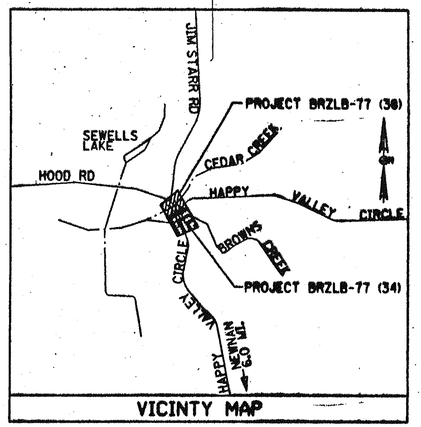

ALL REFERENCES IN THIS DOCUMENT, WHICH INCLUDES ALL PAPERS, WRITINGS, DOCUMENTS, DRAWINGS, OR PHOTOGRAPHS USED, OR TO BE USED IN CONNECTION WITH THIS DOCUMENT, TO "STATE HIGHWAY DEPARTMENT OF GEORGIA", "STATE HIGHWAY DEPARTMENT", "GEORGIA STATE HIGHWAY DEPARTMENT", "HIGHWAY DEPARTMENT", OR "DEPARTMENT" WHEN THE CONTEXT THEREOF MEANS THE STATE HIGHWAY DEPARTMENT OF GEORGIA MEAN, AND SHALL BE DEEMED TO MEAN THE DEPARTMENT OF TRANSPORTATION.

THE DATA, TOGETHER WITH ALL OTHER INFORMATION SHOWN ON THESE PLANS, OR IN ANY WAY INDICATED THEREBY, WHETHER BY DRAWINGS OR NOTES, OR IN ANY OTHER MANNER, AS BASED UPON FIELD INVESTIGATIONS AND ARE BELIEVED TO BE INDICATIVE OF ACTUAL CONDITIONS, HOWEVER, THE SAME ARE SHOWN AS INFORMATION ONLY, ARE NOT GUARANTEED, AND DO NOT BIND THE DEPARTMENT OF TRANSPORTATION IN ANY WAY. THE ATTENTION OF THE BIDDER IS SPECIFICALLY DIRECTED TO SUBSECTIONS 102.04, 102.05, AND 104.03 OF THE SPECIFICATIONS.

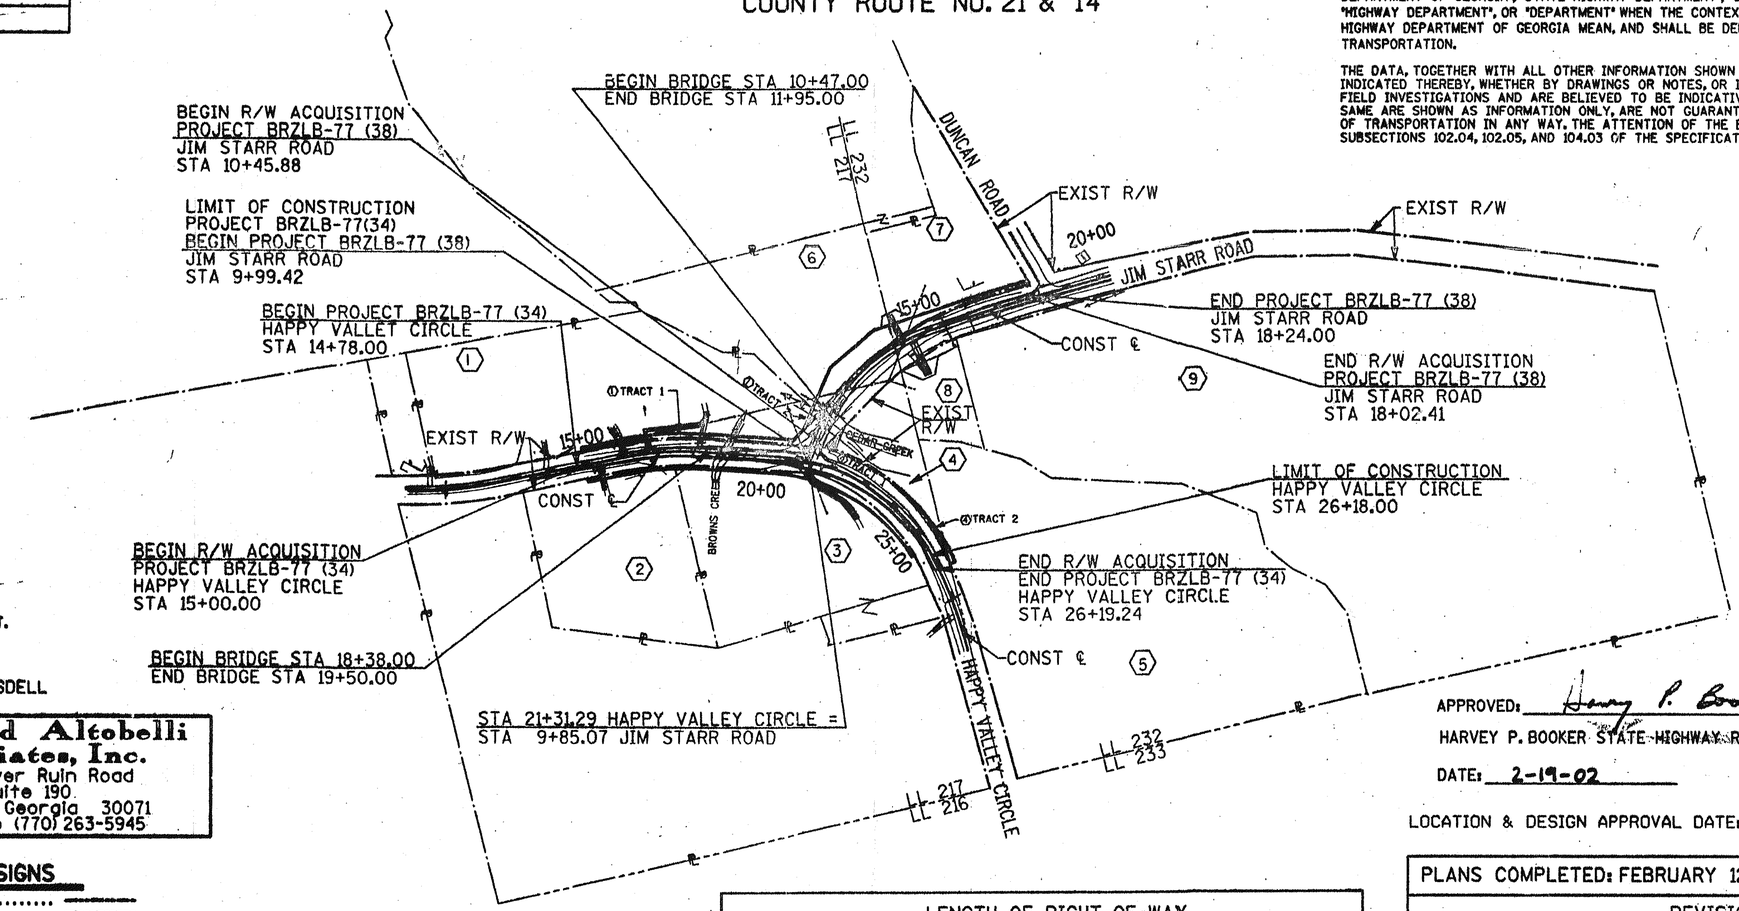

PLANS PREPARED BY: RALPH C. RAMSDELL

Moreland Altobelli Associates, Inc.
2211 Beaver Ruin Road
Suite 190
Norcross, Georgia 30071
Telephone (770) 263-5945

APPROVED: Harvey P. Booker
HARVEY P. BOOKER STATE HIGHWAY RIGHT OF WAY ADMINISTRATOR

DATE: 2-19-02

LOCATION & DESIGN APPROVAL DATE: MARCH 26, 1999

CONVENTIONAL SIGNS

STATE OR COUNTY LINE
CITY LIMIT LINE
PROPERTY LINE
LAND LOT LINE
SURVEY OR BASELINE
RIGHT OF WAY LINES: EXISTING, REQUIRED, LIMIT OF ACCESS, R/W & LIMIT OF ACCESS, R/W MARKERS
FENCE
RAILROADS
POWER LINE
TELEPHONE LINE
POWER POLES
TELEPHONE OR TELEGRAPH POLES

LENGTH OF RIGHT-OF-WAY

BRZLB-77(34) & (38) COWETA CO. 077
PROJECT LOCATED 100% IN 3RD CONGRESSIONAL DIST.

	PROJECT BRZLB-77 (34)	PROJECT BRZLB-77 (38)
	MILES	
NET LENGTH OF RIGHT-OF-WAY	0.212	0.143
NET LENGTH OF EXCEPTIONS	0	0
GROSS LENGTH OF RIGHT-OF-WAY	0.212	0.143

PLANS COMPLETED: FEBRUARY 12, 2002

REVISIONS

DATE	BY	
6/24/02	MAAI	SHEETS 1,3,4,5
12/20/02	MAAI	SHEETS 1,6

PROJECT # BRZLB-77(34) & BRZLB-77(38)

THESE PROJECTS ARE LOCATED IN COWETA COUNTY, GMD #742, 5TH LAND DISTRICT

SS-7

...\hwy\98906\98906a\906arwcov.dgn Feb. 12, 2002 15:46:17