STATE	PROJECT NUMBER	SHEET NUMBER	TOTAL SHEETS
GEORGIA	BRZLB-77 (34) BRZLB-77 (38) COWETA CO.	2	7

CURVE # 03
HAPPY VALLEY CIRCLE

P.I. STA. = 11+27.78
DEL = 13° 12' 47"
D = 5° 11' 09"
R = 1104.84'
L = 254.79'
T = 127.96'
P.I. N 1264855.2662
E 2105333.2178
NOT SHOWN
PC STA 9+99.81
N 1264731.3548
E 2105301.2805

CURVE # 19
HAPPY VALLEY CIRCLE

P.I. STA. = 17+22.93
DEL = 15° 21' 36"
D = 7° 09' 43"
R = 800.00'
L = 214.47'
T = 107.88'
e = 0.058 FT/FT
P.I. N 1265451.4215
E 2105346.1218

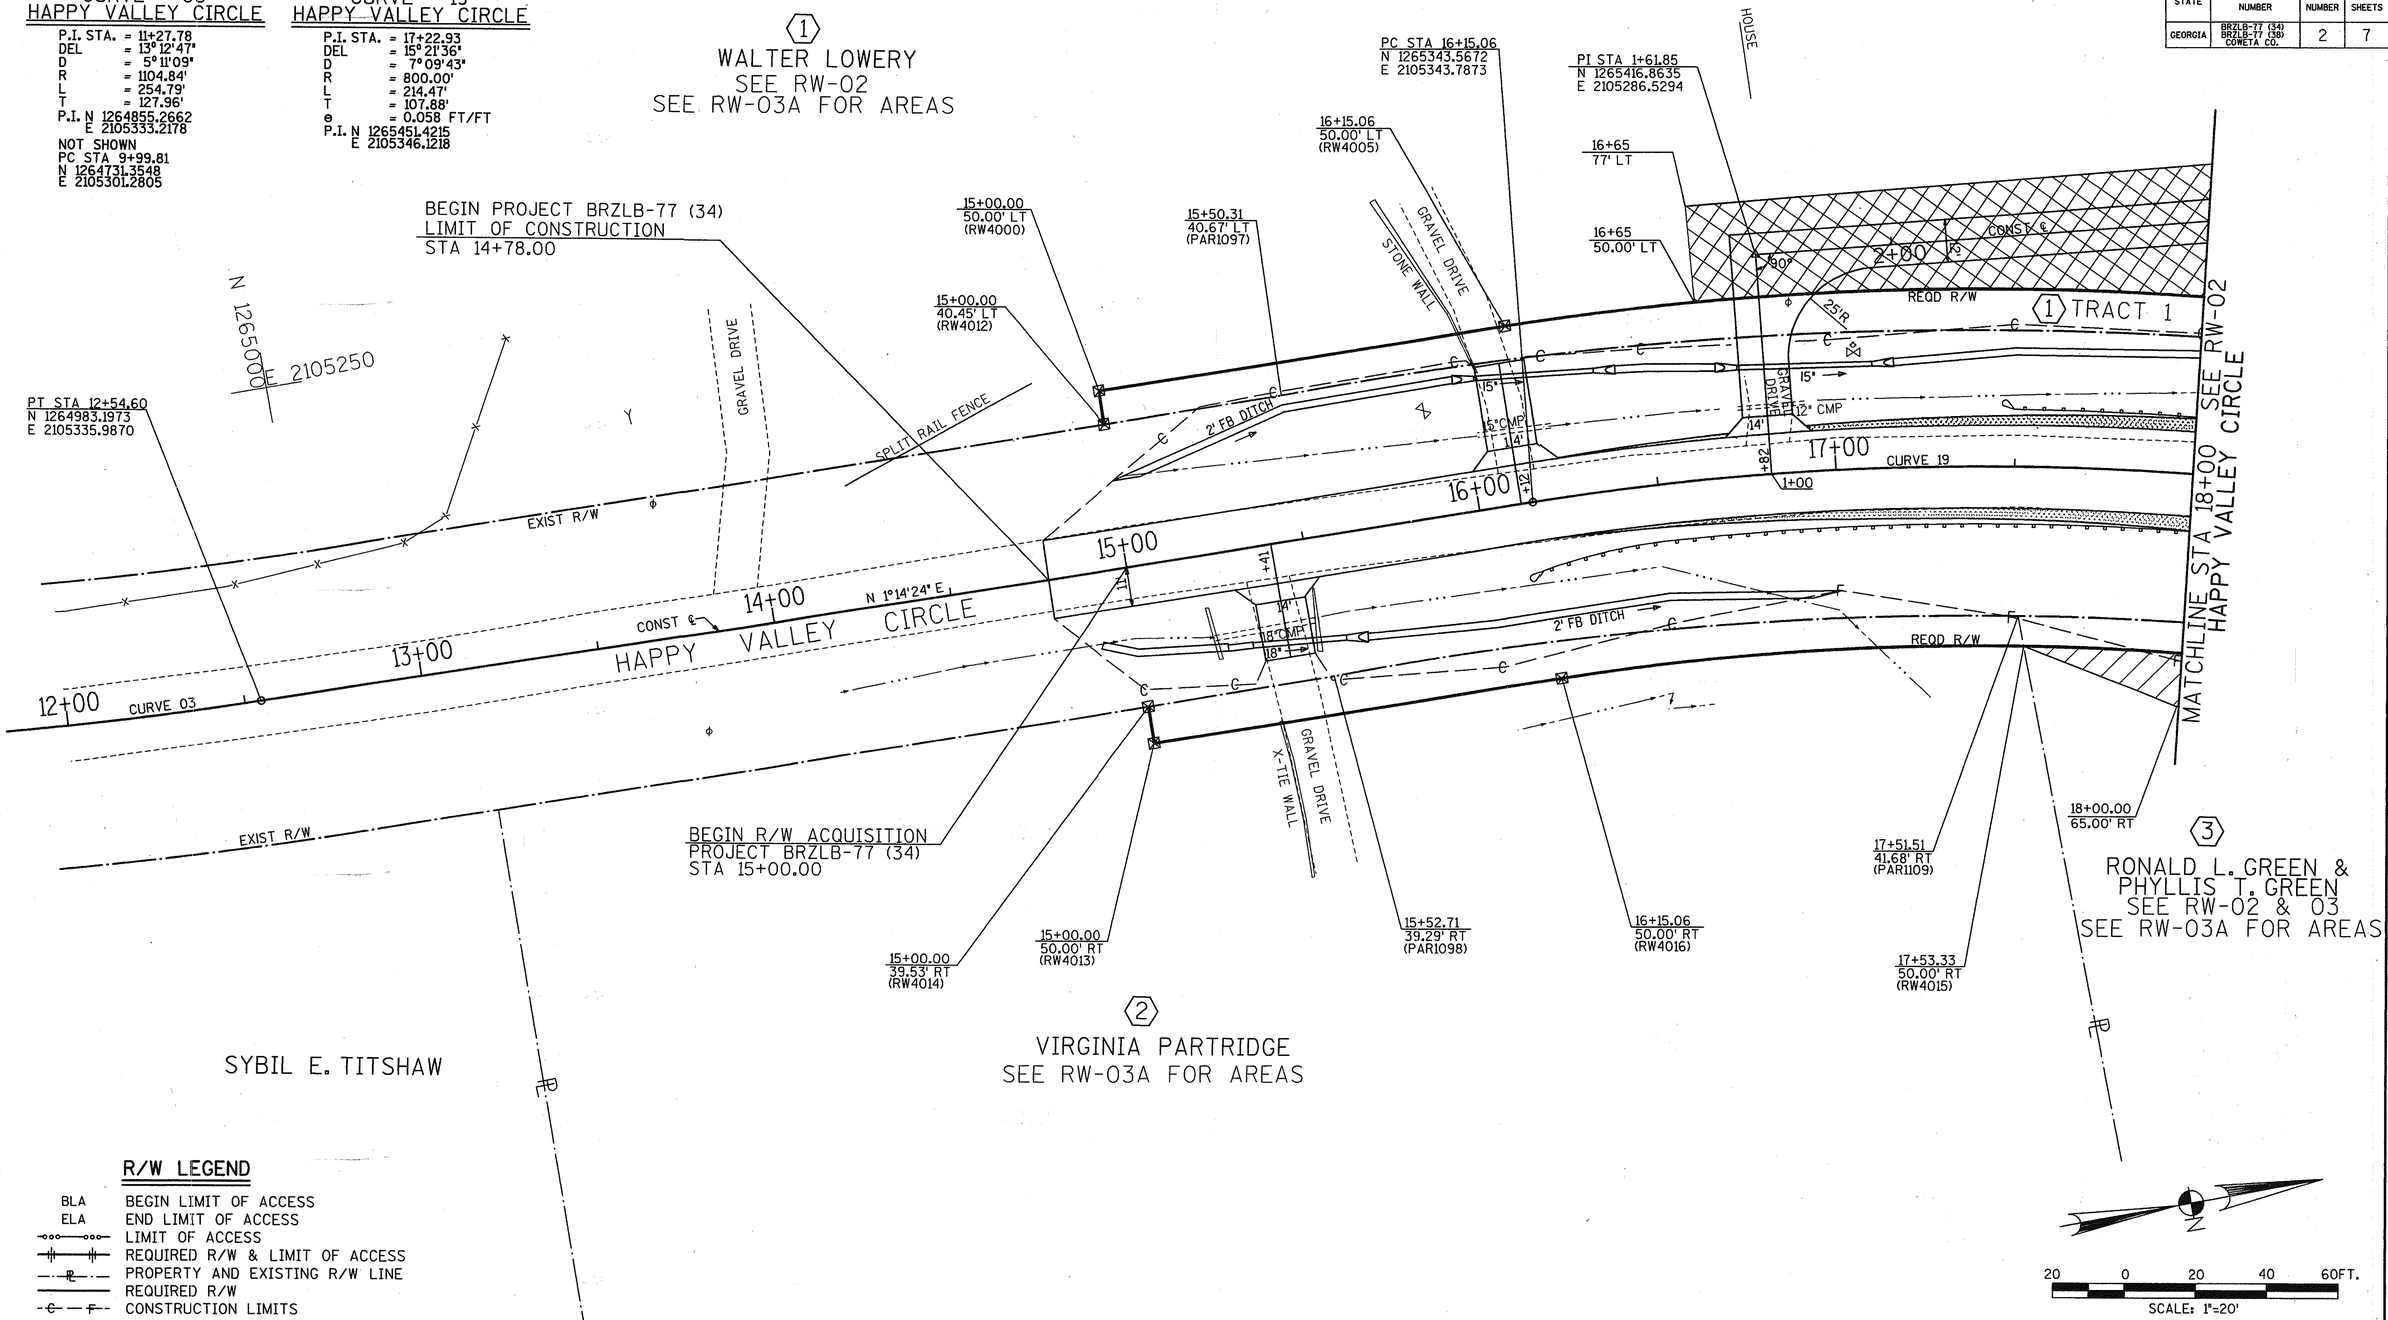

R/W LEGEND

BLA	BEGIN LIMIT OF ACCESS
ELA	END LIMIT OF ACCESS
	LIMIT OF ACCESS
	REQUIRED R/W & LIMIT OF ACCESS
	PROPERTY AND EXISTING R/W LINE
	REQUIRED R/W
	CONSTRUCTION LIMITS
	EASEMENT FOR THE CONSTRUCTION & MAINTENANCE OF SLOPES
	EASEMENT FOR THE CONSTRUCTION OF SLOPES
	EASEMENT FOR THE CONSTRUCTION OF DRIVEWAYS.

GMD 742
5TH LAND DISTRICT
LAND LOT 217

ALL STATION/OFFSETS ARE REFERENCED TO HAPPY VALLEY CIRCLE CONST ℄ UNLESS OTHERWISE NOTED.

DEPARTMENT OF TRANSPORTATION
RIGHT OF WAY MAP
PROJECT BRZLB-77(34)&(38) COWETA CO.
DATE FEB 12, 2002 SHEET NO. 2

REVISIONS

DATE	BY	DESCRIPTION	DATE	BY	DESCRIPTION

Moreland Altobelli Associates, Inc.
2211 Beaver Ruin Road
Suite 190
Norcross, Georgia 30071
Telephone (770)-263-5945

	NAME	DATE		NAME	DATE
DESIGNED BY	RCR		DRAWN BY	MH	
CHECKED BY	RCR		CHECKED BY	MH	
SUPERVISED BY:					

COWETA COUNTY BRIDGE REPLACEMENT
RIGHT-OF-WAY PLAN
HAPPY VALLEY CIRCLE OVER BROWNS CREEK BEGIN PROJECT TO STA 18+00

DRAWING NUMBER RW-01

g:\hwy\98906\98906a\906ash1.dgn Feb. 13, 2002 08:39:35