STATE	PROJECT NUMBER	SHEET NUMBER	TOTAL SHEETS
GEORGIA	BRZLB-77 (39) COWETA CO.	4	5

R/W LEGEND

BLA	BEGIN LIMIT OF ACCESS
ELA	END LIMIT OF ACCESS
	LIMIT OF ACCESS
	REQUIRED R/W & LIMIT OF ACCESS
	PROPERTY AND EXISTING R/W LINE
	REQUIRED R/W
	CONSTRUCTION LIMITS
	EASEMENT FOR THE CONSTRUCTION & MAINTENANCE OF SLOPES
	EASEMENT FOR THE CONSTRUCTION OF SLOPES
	EASEMENT FOR THE CONSTRUCTION OF DRIVEWAYS.

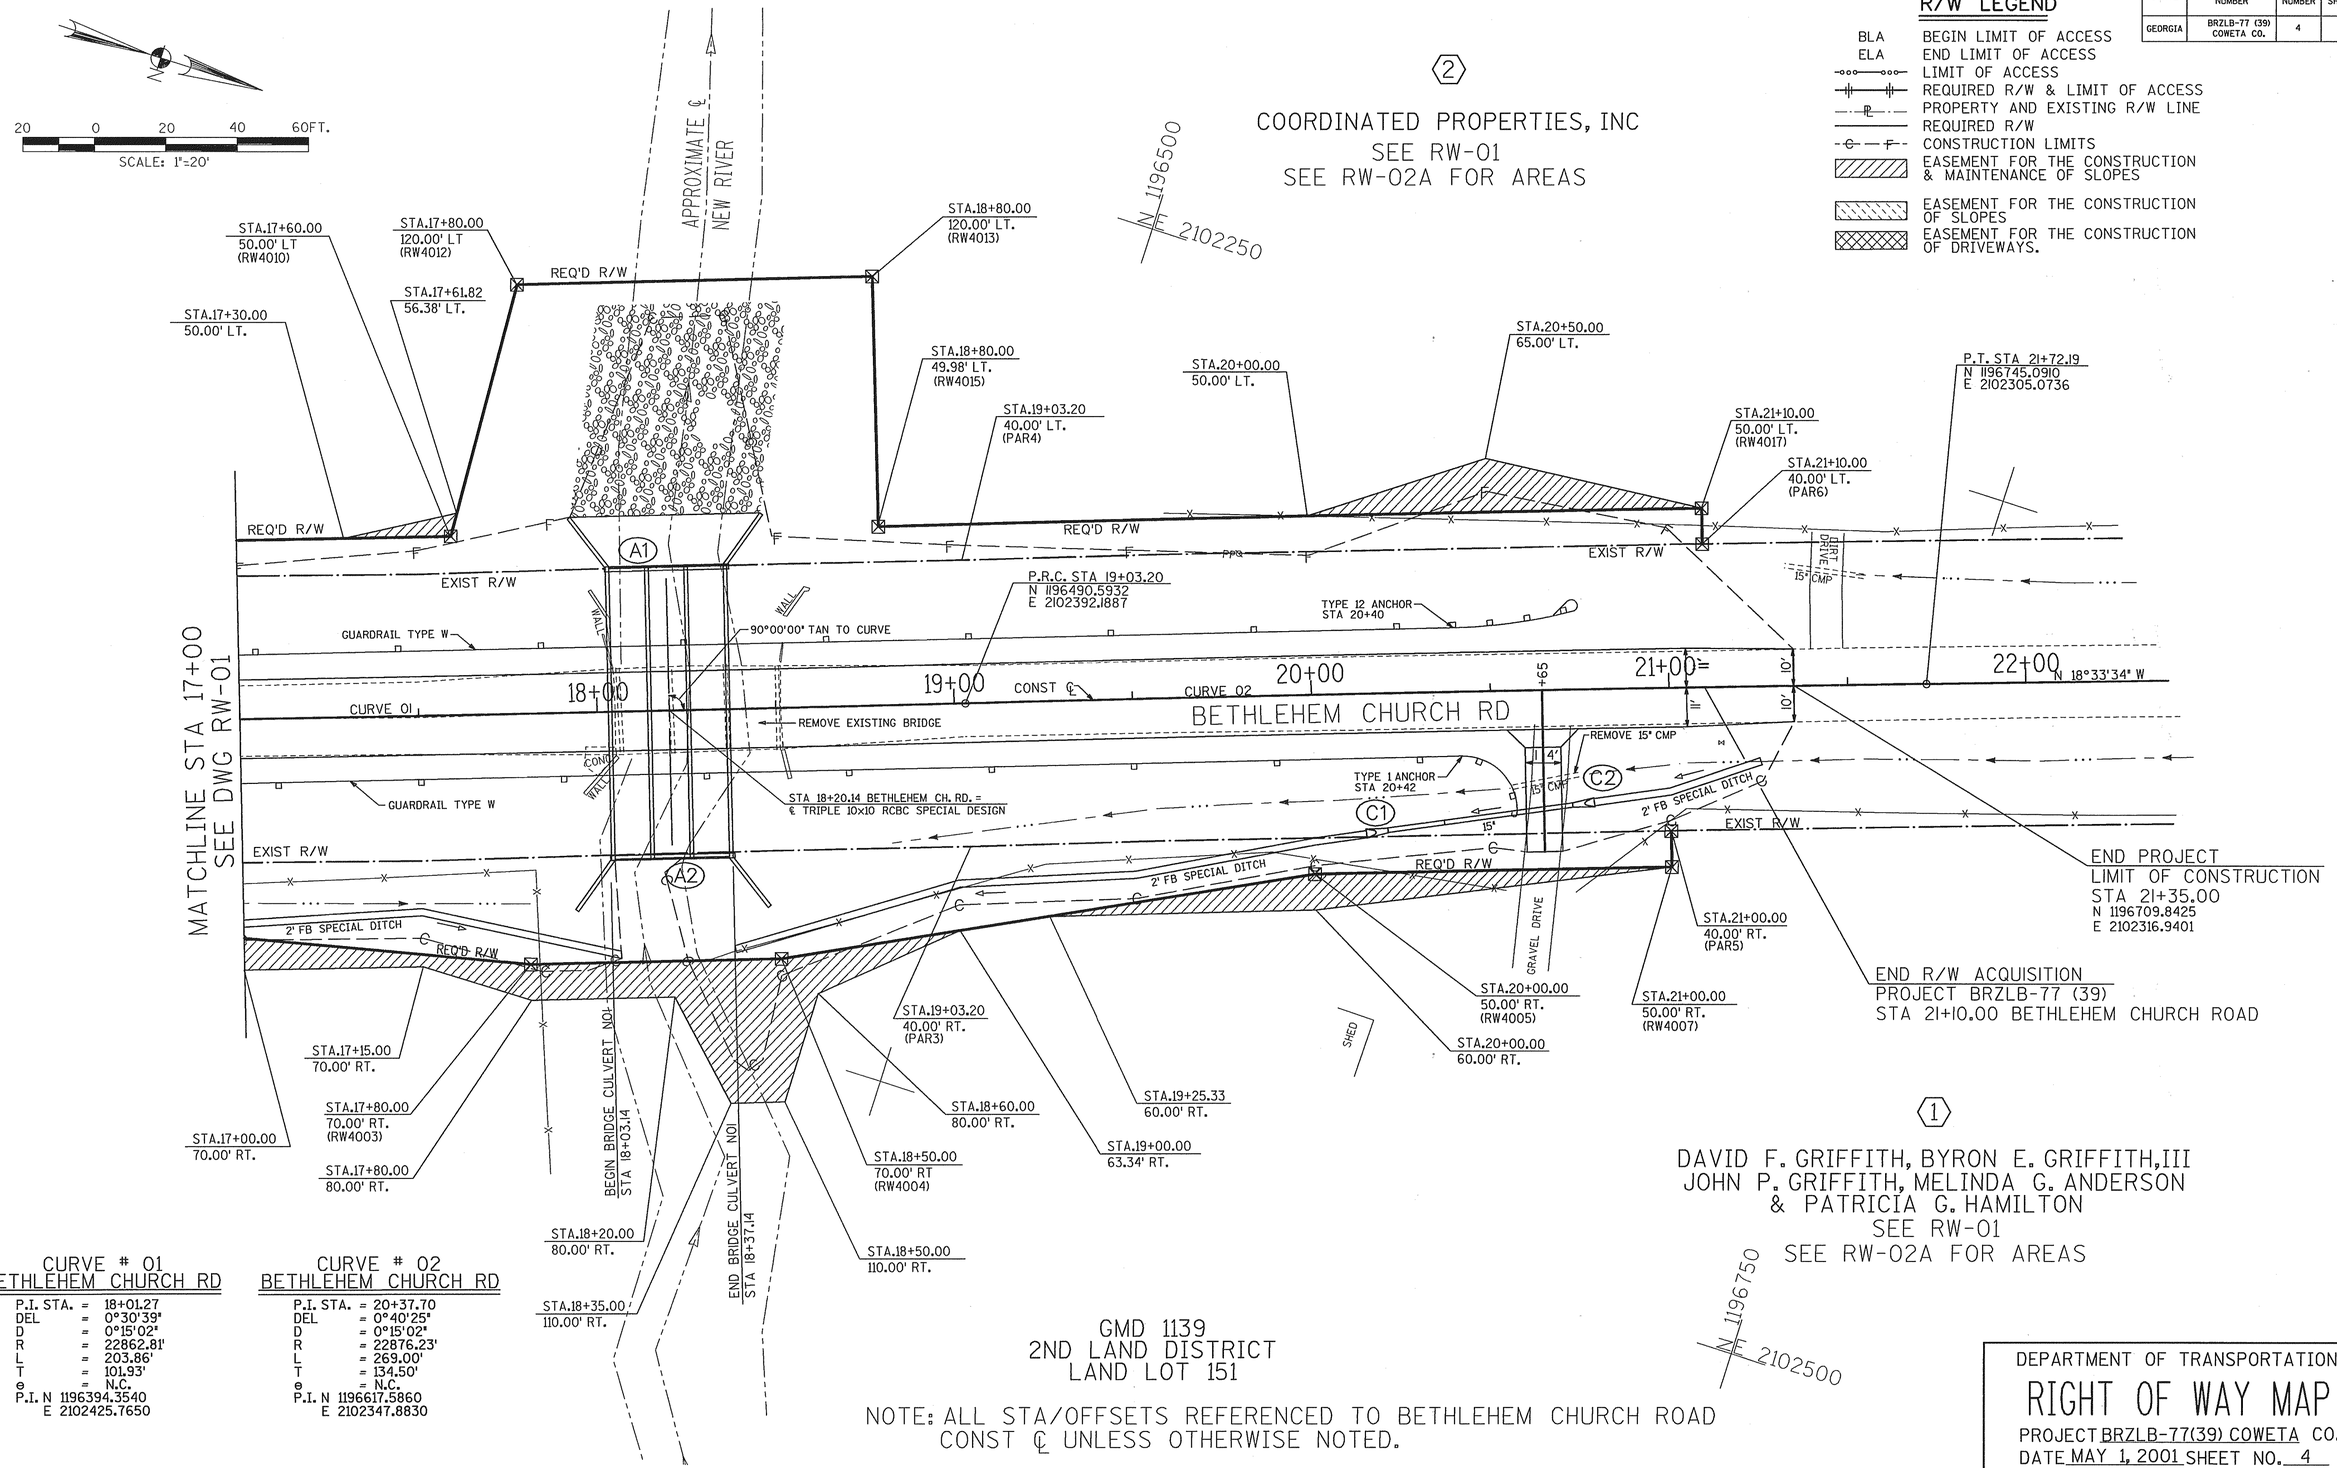

CURVE # 01
BETHLEHEM CHURCH RD

P.I. STA.	= 18+01.27
DEL	= 0°30'39"
D	= 0°15'02"
R	= 22862.81'
L	= 203.86'
T	= 101.93'
ø	= N.C.
P.I. N	1196394.3540
E	2102425.7650

CURVE # 02
BETHLEHEM CHURCH RD

P.I. STA.	= 20+37.70
DEL	= 0°40'25"
D	= 0°15'02"
R	= 22876.23'
L	= 269.00'
T	= 134.50'
ø	= N.C.
P.I. N	1196617.5860
E	2102347.8830

GMD 1139
2ND LAND DISTRICT
LAND LOT 151

NOTE: ALL STA/OFFSETS REFERENCED TO BETHLEHEM CHURCH ROAD CONST ℄ UNLESS OTHERWISE NOTED.

DEPARTMENT OF TRANSPORTATION

RIGHT OF WAY MAP

PROJECT BRZLB-77(39) COWETA CO.
DATE MAY 1, 2001 SHEET NO. 4

REVISIONS					
DATE	BY	DESCRIPTION	DATE	BY	DESCRIPTION

Moreland Altobelli Associates, Inc.
2211 Beaver Ruin Road
Suite 190
Norcross, Georgia 30071
Telephone (770)-263-5945

	NAME	DATE		NAME	DATE
DESIGNED BY	MH	5-1-01	DRAWN BY	MH	5-1-01
CHECKED BY	RCR	5-1-01	CHECKED BY	RCR	5-1-01

SUPERVISED BY: RCR

COWETA COUNTY BRIDGE REPLACEMENT
RIGHT-OF-WAY PLAN
BETHLEHEM CHURCH ROAD OVER NEW RIVER STA 17+00 TO L.O.C.

DRAWING NUMBER RW-02

...\hwy\98905\98906f\906f_sh2.dgn Jul. 18, 2001 16:58:49