STATE	PROJECT NUMBER	SHEET NUMBER	TOTAL SHEETS
GEORGIA	BRZLB-77 (43) COWETA CO.	5	8

CURVE # 02 BRIMER ROAD	
P.I. STA. =	24+48.63
DEL =	64° 46'35"
D =	22° 02'13"
R =	260.00'
L =	293.95'
T =	164.93'
P.I. N	1266221.7480
E	2100916.9270
SE=	0.08 FT/FT

CURVE # 03 BRIMER ROAD	
P.I. STA. =	28+34.80
DEL =	11°14'07"
D =	05° 15'36"
R =	1089.27'
L =	213.60'
T =	107.14'
P.I. N	1266256.9194
E	2101337.5318
SE=	MATCH EXIST

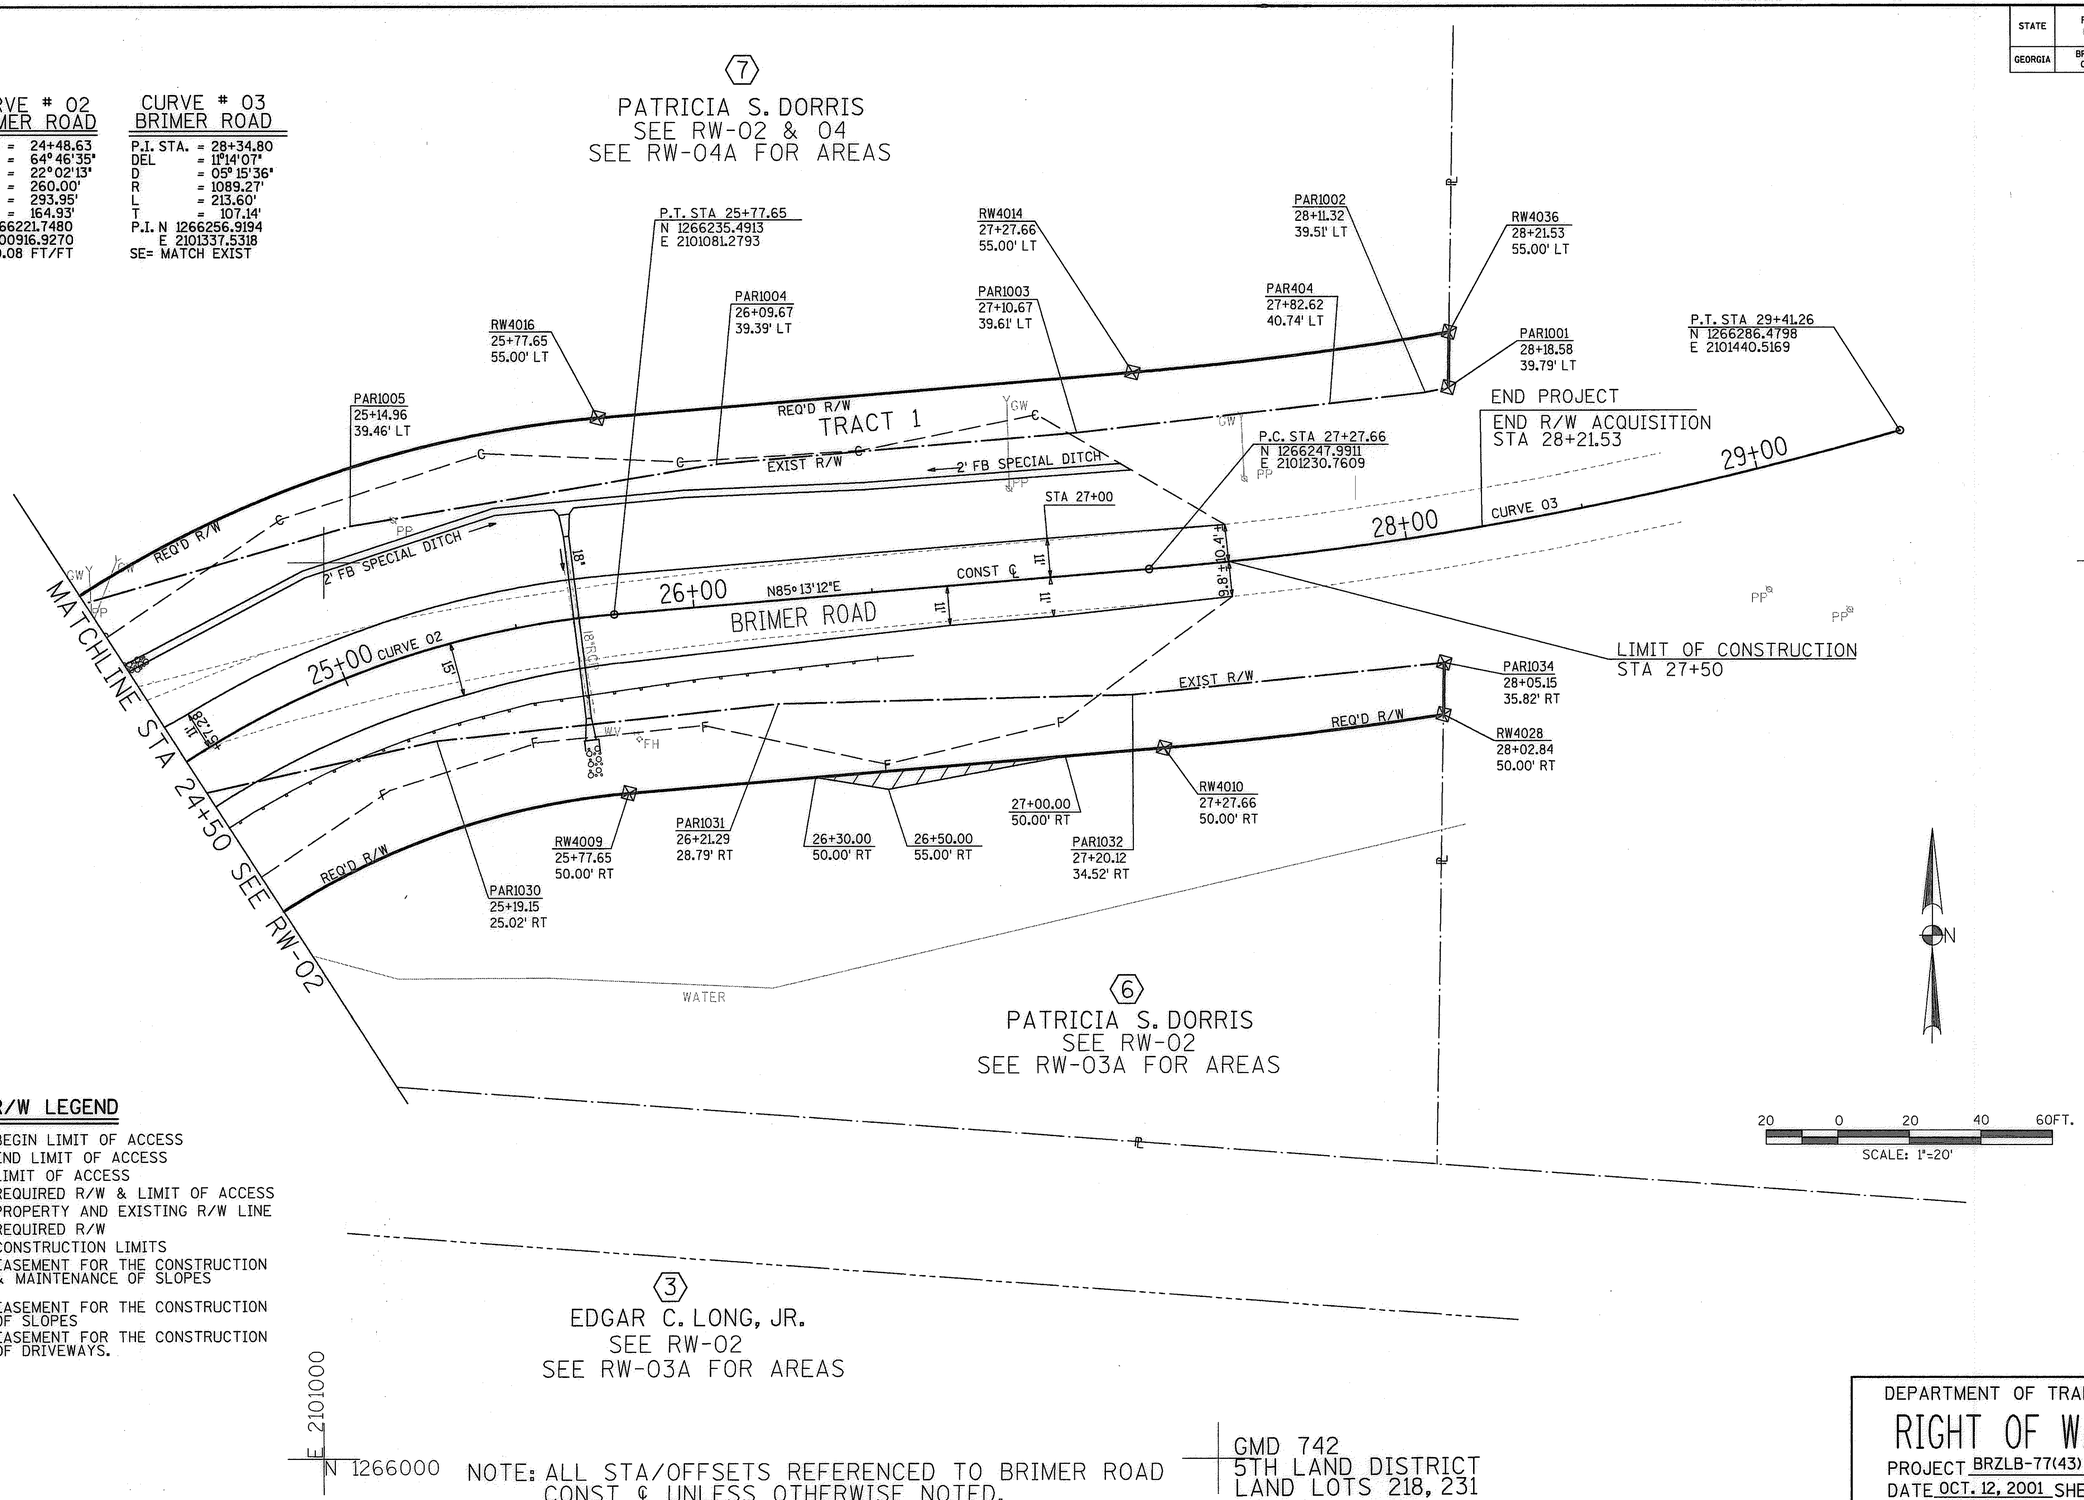

R/W LEGEND

BLA	BEGIN LIMIT OF ACCESS
ELA	END LIMIT OF ACCESS
	LIMIT OF ACCESS
	REQUIRED R/W & LIMIT OF ACCESS
	PROPERTY AND EXISTING R/W LINE
	REQUIRED R/W
	CONSTRUCTION LIMITS
	EASEMENT FOR THE CONSTRUCTION & MAINTENANCE OF SLOPES
	EASEMENT FOR THE CONSTRUCTION OF SLOPES
	EASEMENT FOR THE CONSTRUCTION OF DRIVEWAYS.

NOTE: ALL STA/OFFSETS REFERENCED TO BRIMER ROAD CONST ℄ UNLESS OTHERWISE NOTED.

GMD 742
5TH LAND DISTRICT
LAND LOTS 218, 231

DEPARTMENT OF TRANSPORTATION

RIGHT OF WAY MAP

PROJECT BRZLB-77(43) COWETA
DATE OCT. 12, 2001 SHEET NO. 5

REVISIONS					
DATE	BY	DESCRIPTION	DATE	BY	DESCRIPTION

Moreland Altobelli Associates, Inc.
2211 Beaver Ruin Road
Suite 190
Norcross, Georgia 30071
Telephone (770)-263-5945

	NAME	DATE		NAME	DATE
DESIGNED BY	B.M.HANSON		DRAWN BY	JHM	
CHECKED BY			CHECKED BY		
SUPERVISED BY:					

COWETA COUNTY BRIDGE REPLACEMENT-BRIMER RD OVER CEDAR CREEK
RIGHT-OF-WAY PLAN
BRIMER ROAD STA 24+50 TO END PROJECT

DRAWING NUMBER RW-03

g:\hwy\98906\98906c\906csh3.dgn Feb. 13, 2002 08:12:33