9/22/2015 Tue Sep 22 10:12:40 2015 tmcdonald	\\gdot-dsn1\gocfg\resources\Gdot-2012.tbl	M:\UDT\422550-LibertyExp@NJefferson\DGN\422550CP02.dgn	STATE	PROJECT NUMBER	SHEET NO.	TOTAL SHEETS
			GA	NH000-0006-02(055)	38	604

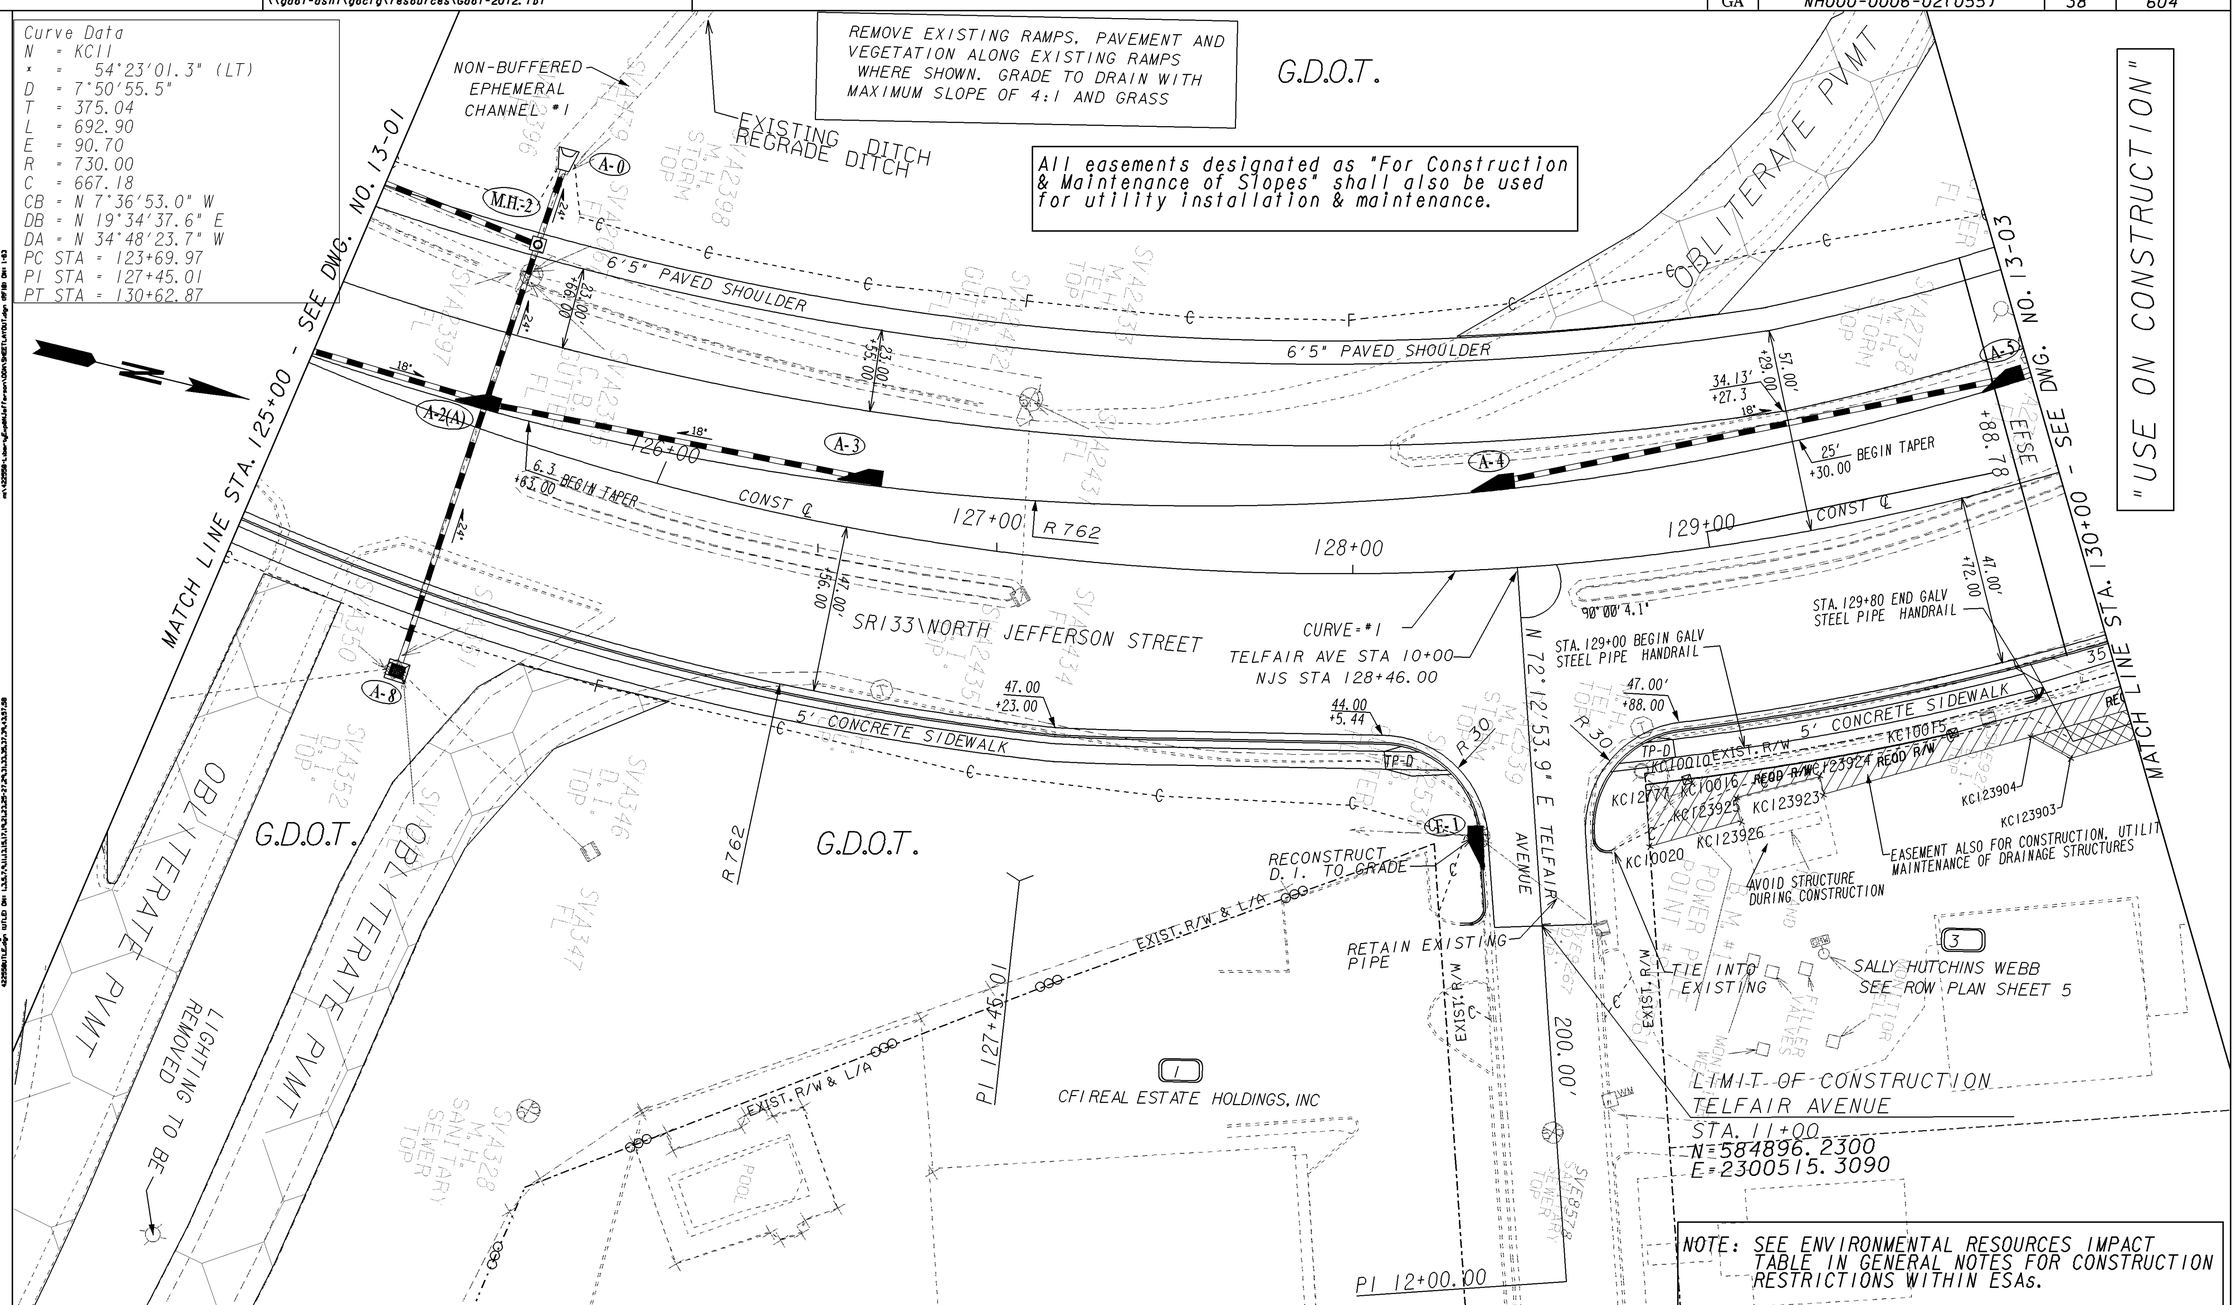

PROPERTY AND EXISTING R/W LINE	BEGIN LIMIT OF ACCESS.....BLA
REQUIRED R/W LINE	END LIMIT OF ACCESS.....ELA
CONSTRUCTION LIMITS	LIMIT OF ACCESS
EASEMENT FOR CONSTR & MAINTENANCE OF SLOPES	R/W AND LIMIT OF ACCESS
EASEMENT FOR CONSTR OF SLOPES	EXISTING R/W LINE
EASEMENT FOR CONSTR OF DRIVES	

GEORGIA
DEPARTMENT OF TRANSPORTATION

SCALE IN FEET
0 20 40 80

REVISION DATES		
1-6-14		
9-9-15		

STATE OF GEORGIA
DEPARTMENT OF TRANSPORTATION
OFFICE: ROADWAY DESIGN
MAINLINE PLAN
N. JEFFERSON ST. AT LIBERTY EXPRESSWAY
STA. 125+00 TO STA. 130+00
DRAWING No. 13-02

9/15/2007 GPLN