1/14/2014 tmcdonald	Tue Jan 14 11:43:04 2014 \\gdot-dsni\gocfg\resources\Gdot-2012.tbl	Y:\422550-LibertyExpwNJefferson\DGN\422550DP.dgn	STATE	PROJECT NUMBER	SHEET NO.	TOTAL SHEETS
			GA	NH000-0006-02(055)	186	604

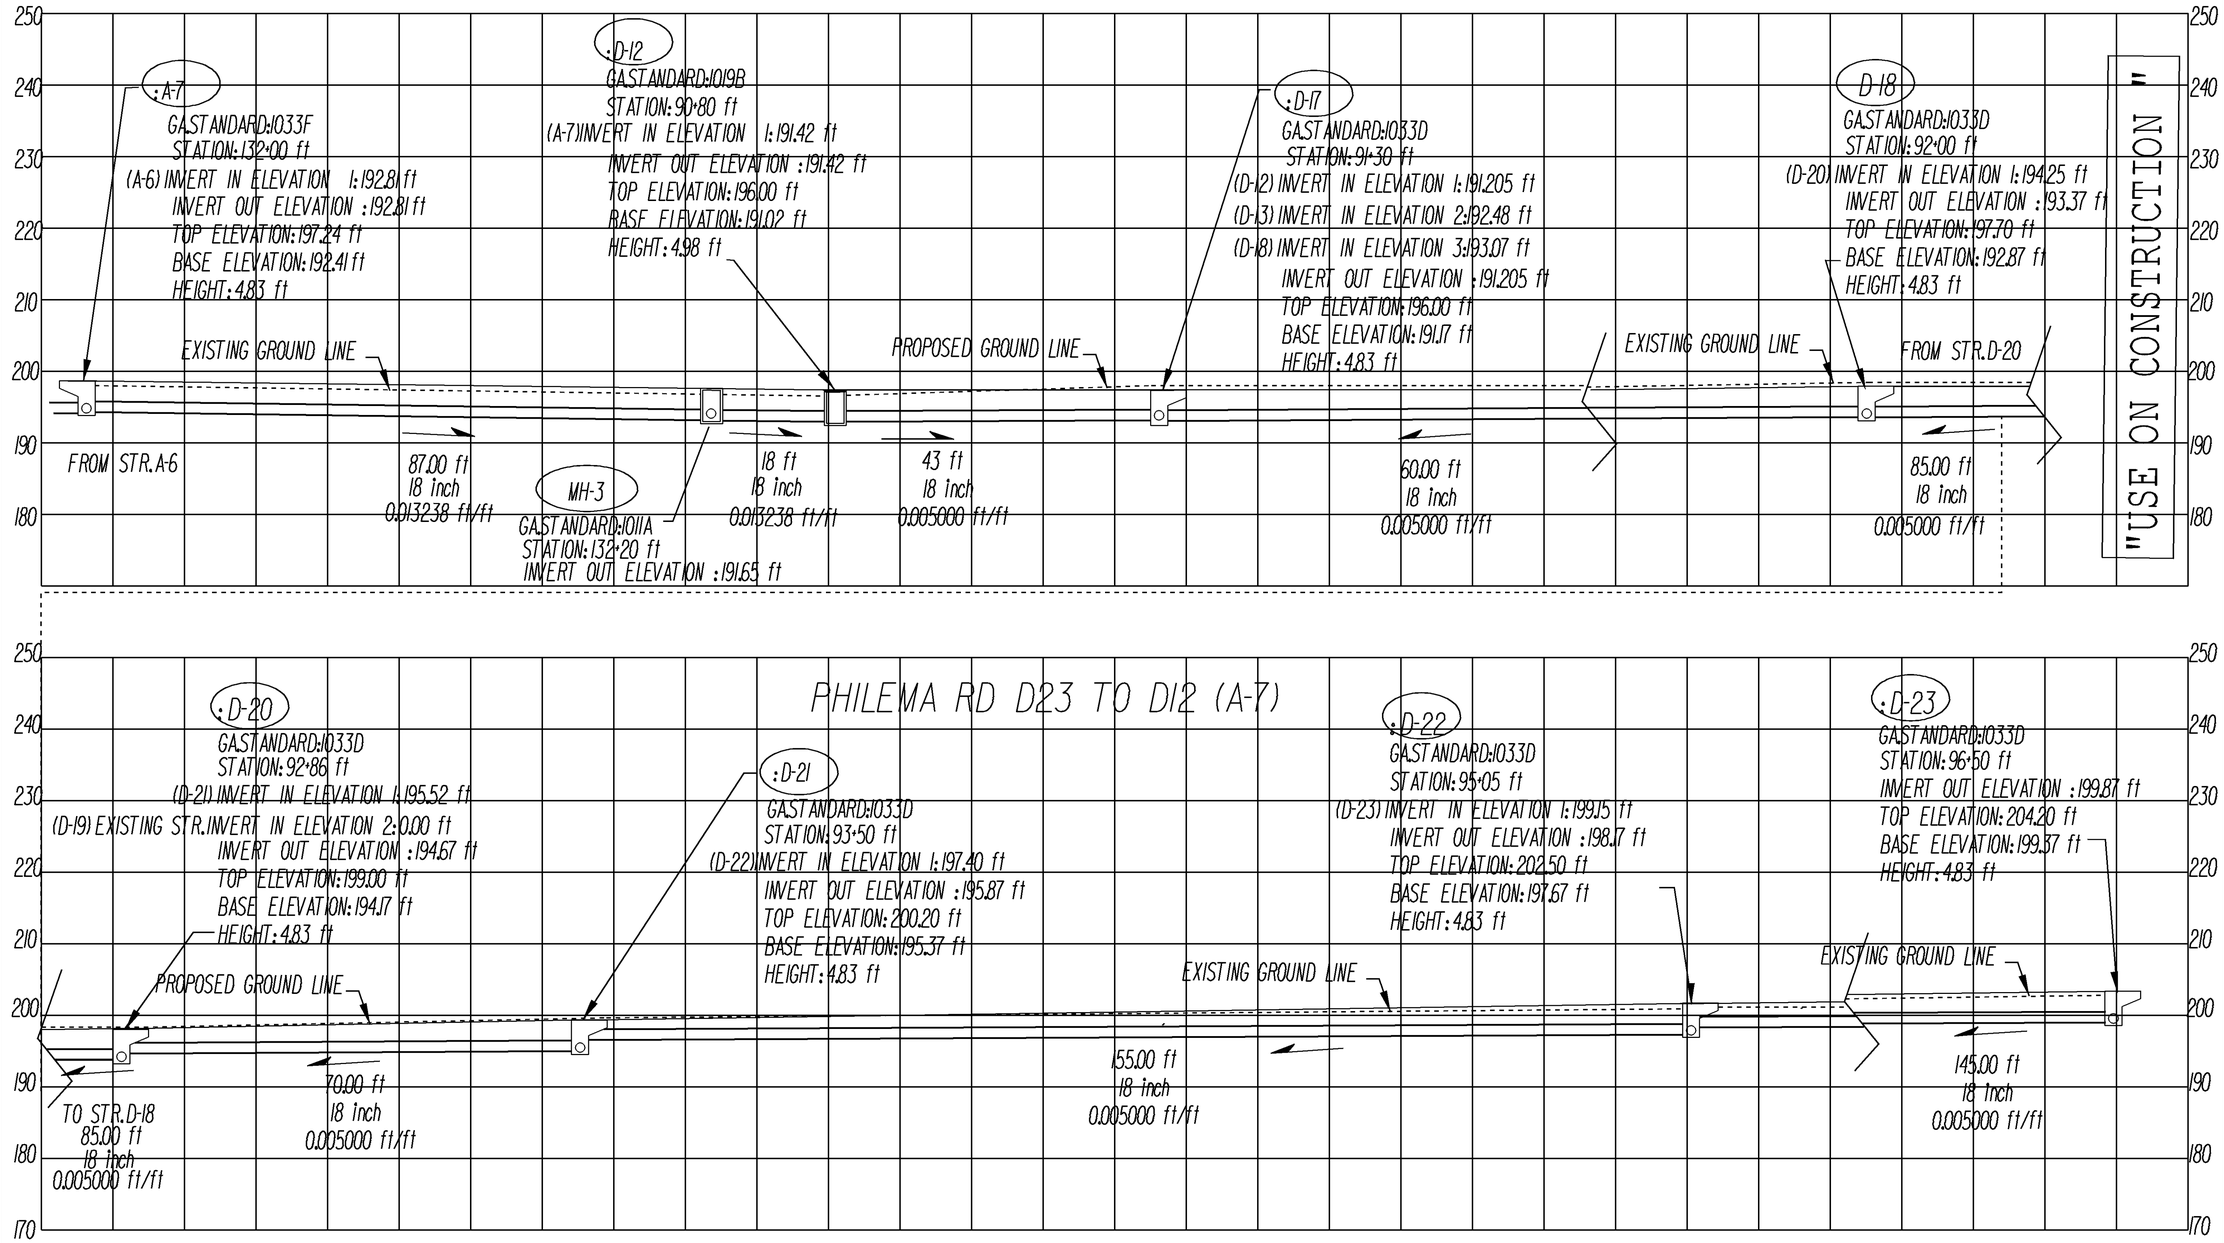

SCALE:
1" = 10' HORIZONTAL
1" = 10' VERTICAL

GEORGIA
DEPARTMENT OF TRANSPORTATION

REVISION DATES		
1-6-14		

STATE OF GEORGIA
DEPARTMENT OF TRANSPORTATION

OFFICE: ROADWAY DESIGN

DRAINAGE PROFILE

N. JEFFERSON ST. AT LIBERTY EXPRESSWAY

DRAWING No. 22-03

3/1/2007 GREEDG