1/14/2014	Tue Jan 14 11:43:04 2014	\\gdot-dsni\gocfg\resources\Gdot-2012.tbl	Y:\422550-LibertyExp@NJefferson\DGN\KCI X- SECTION DRNG 1-9-14 .dgn	STATE	PROJECT NUMBER	SHEET NO.	TOTAL SHEETS
tmcdonald				GA	NH000-0006-02(055)	199	604

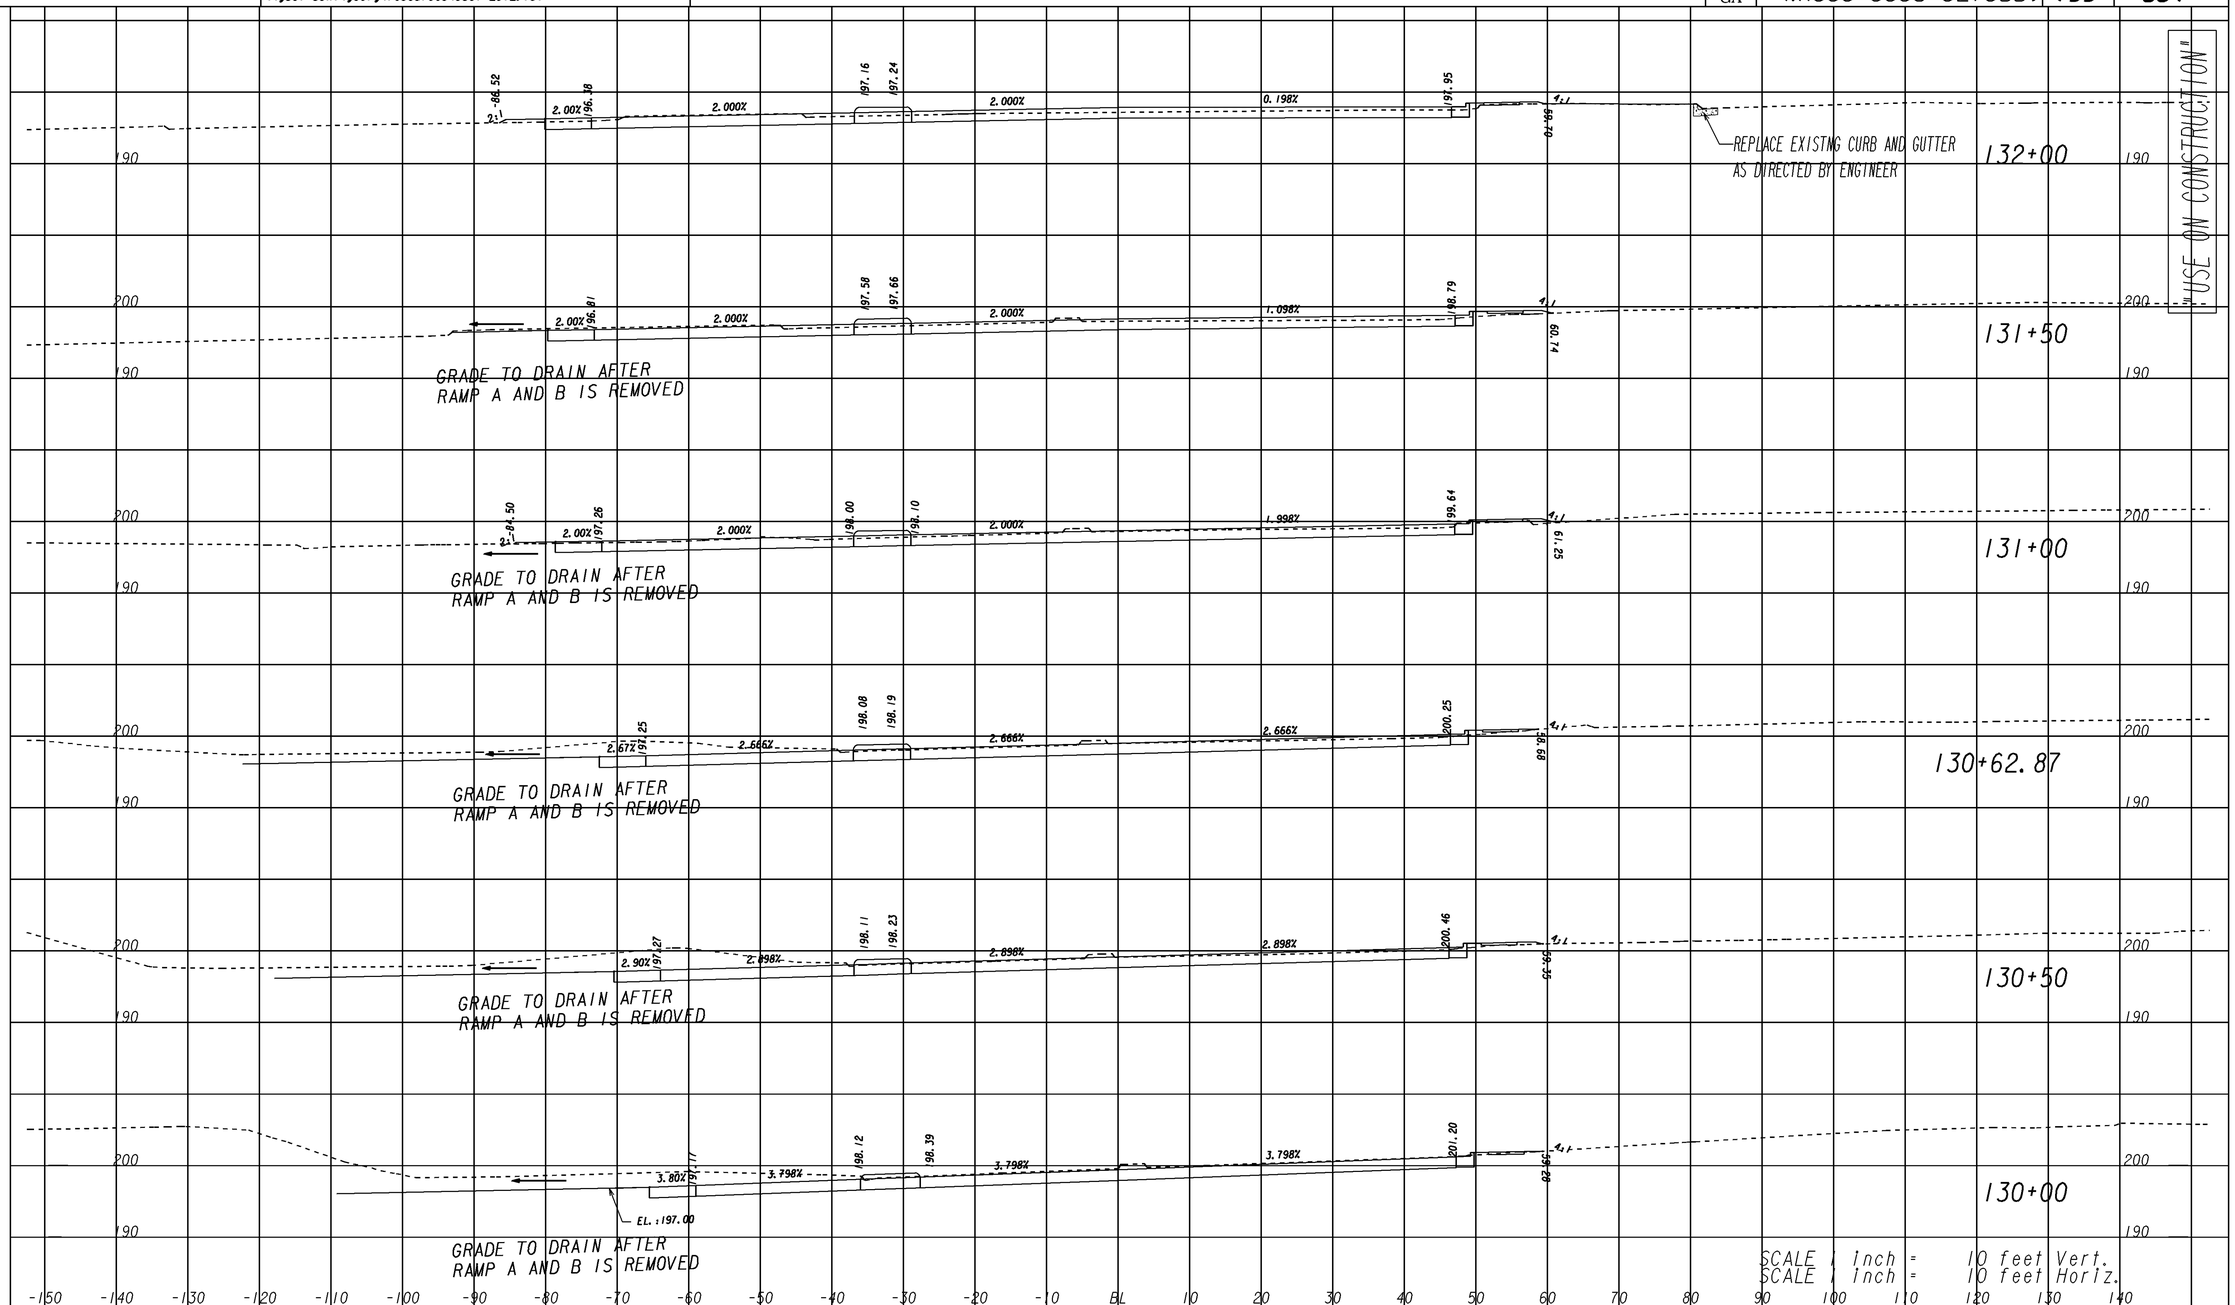

422550

GEORGIA
DEPARTMENT OF TRANSPORTATION

REVISION DATES		
1-6-14		

STATE OF GEORGIA
DEPARTMENT OF TRANSPORTATION
OFFICE: ROADWAY DESIGN
CROSS SECTIONS
NORTH JEFFERSON STREET
STA. 130+00 TO STA. 132+00

DRAWING No. 23-05

1/5/2009 SUYSEW