4/2/2014 10:02:37 AM \\GDOT-DSN1\GOPLOT\QCF\QGC.qcf TMCDONALD M:\UDT\422550-LibertyExp@NJefferson\DGN\KC90 X-SECTION_03.prf

4/2/2014 Wed Apr 02 10:02:45 2014 TMCDONALD	\\gdot-dsn1\gocfg\resources\Gdot-2012.tbl	M:\UDT\422550-LibertyExp@NJefferson\DGN\KC90 X-SECTION.dgn	STATE	PROJECT NUMBER	SHEET NO.	TOTAL SHEETS
			GA	NH000-0006-02(055)	231	604

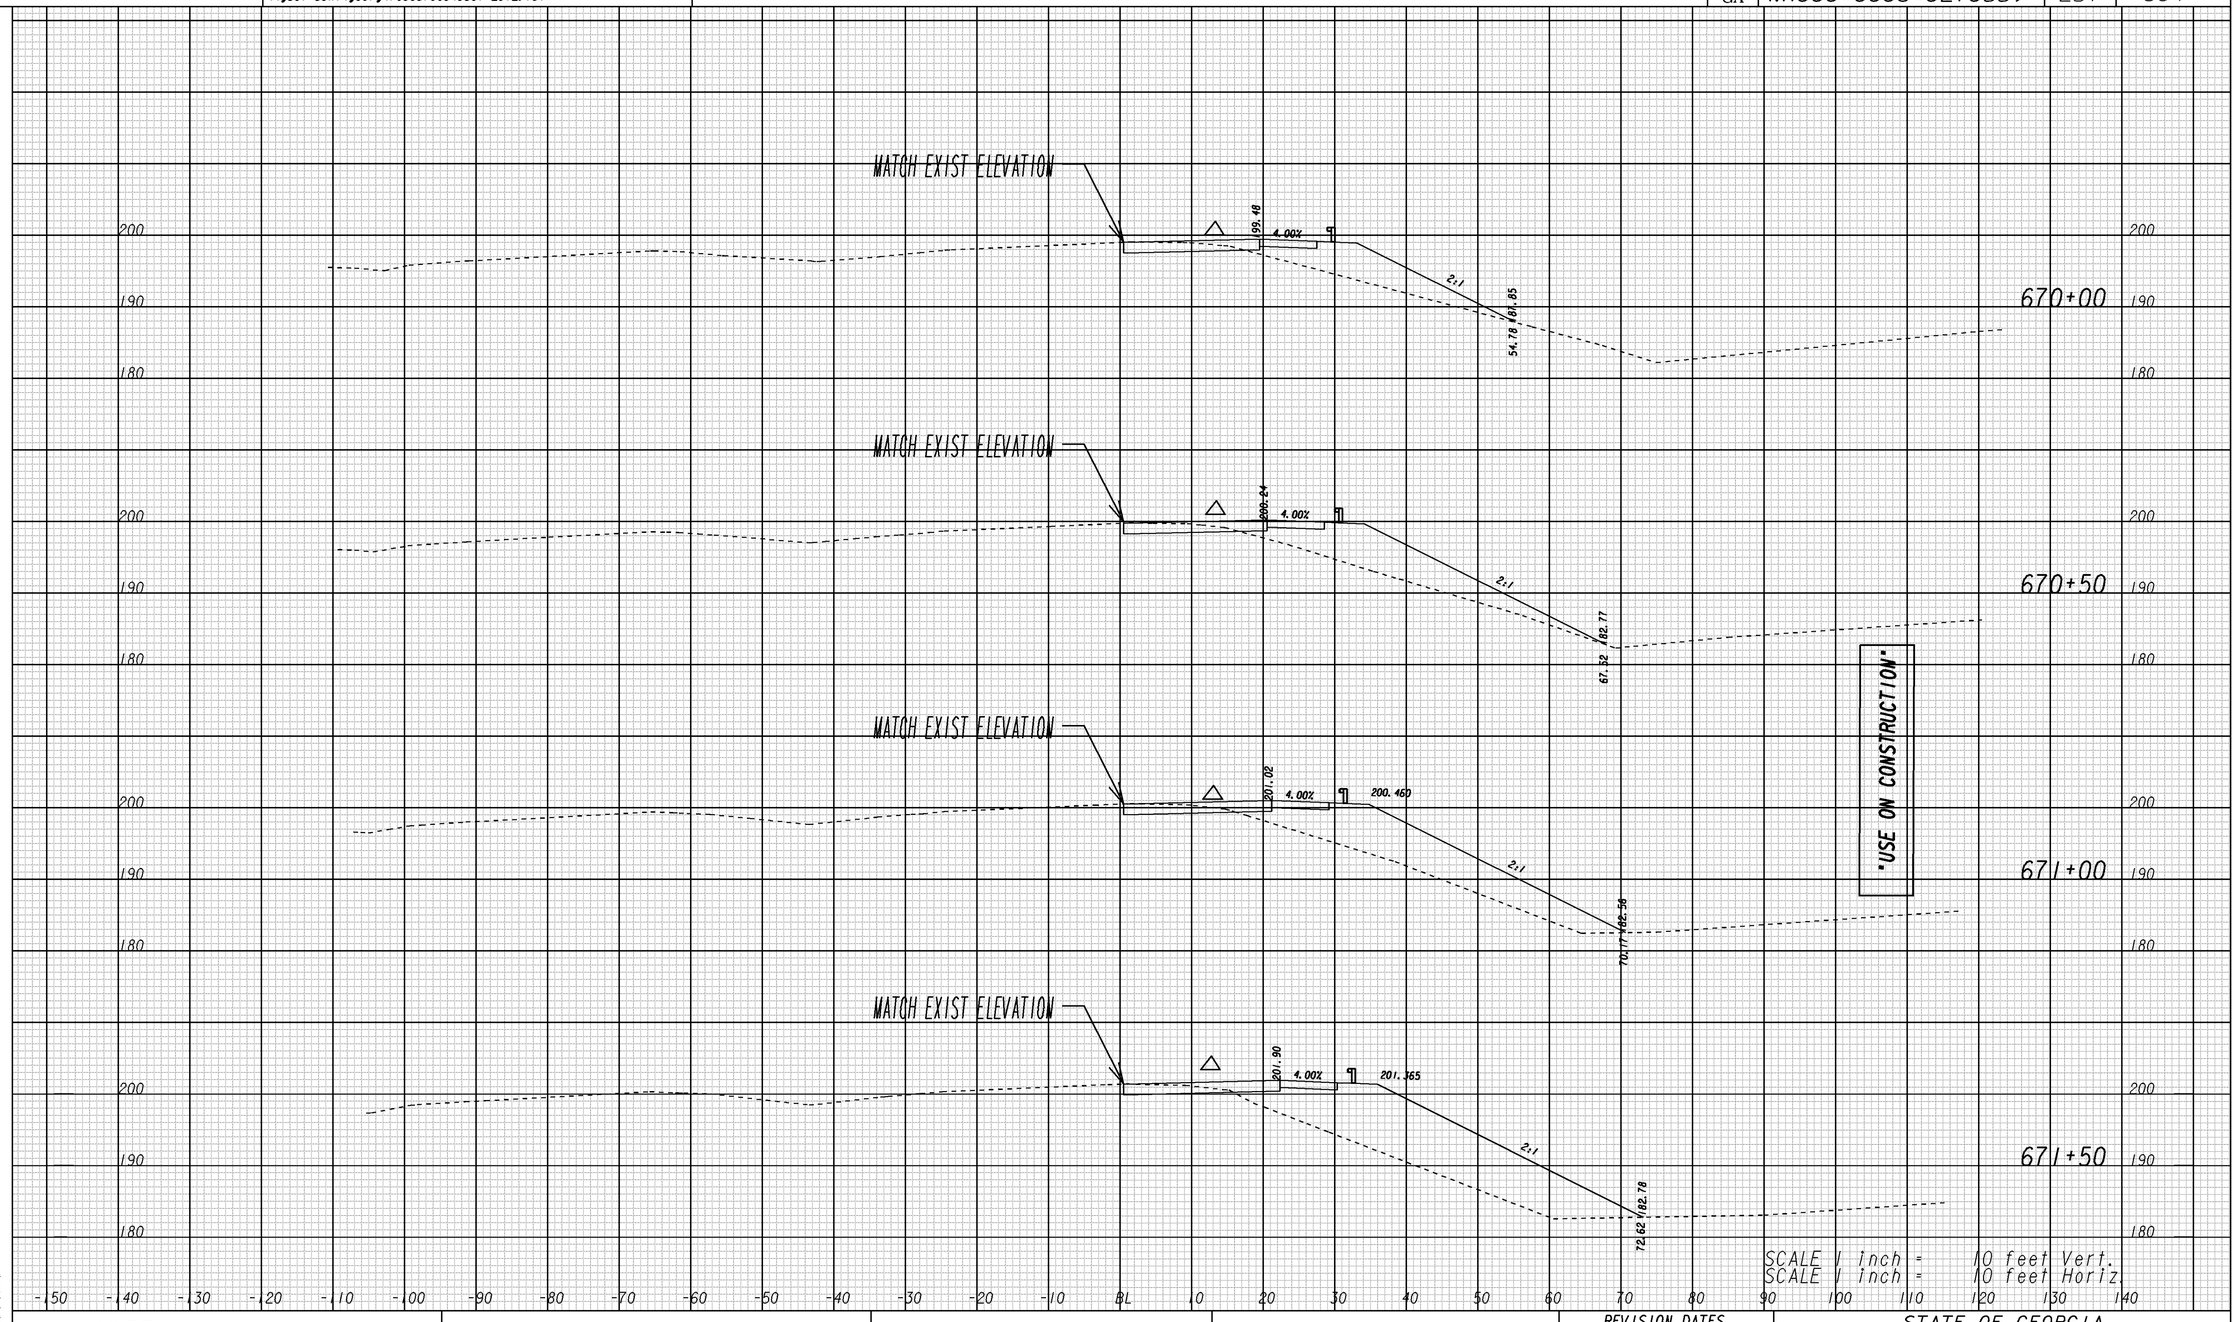

USE ON CONSTRUCTION

SCALE 1 inch = 10 feet Vert.
SCALE 1 inch = 10 feet Horiz.

422550

GEORGIA
DEPARTMENT OF TRANSPORTATION

CROSS SECTION DISPLAY IS SHOWN LOOKING DOWN STATION
△ = MATCH ADJACENT CROSS SLOPE

REVISION DATES		
3-17-14		

STATE OF GEORGIA
DEPARTMENT OF TRANSPORTATION
OFFICE: ROADWAY DESIGN

CROSS SECTIONS
LIBERTY EXPRESSWAY
STA. 671+50 TO STA. 670+00

DRAWING No. 23-37

1/5/2009 SUESEW

4/2/2014 10:02:37 AM \\GDOT-DSN1\GOPLOT\QCF\QGC.qcf TMCDONALD M:\UDT\422550-LibertyExp@NJefferson\DGN\KC90 X-SECTION_03.prf