4/9/2013 swoods	Tue Apr 09 17:17:14 2013	\\gdot-dsn1\gocfg\resources\Gdot-2012.tbl	M:\422550-LibertyExp@NJefferson\DGN\422550ER11.dgn	STATE	PROJECT NUMBER	SHEET NO.	TOTAL SHEETS
				GA	NH000-0006-02(055)	477	604

VOID

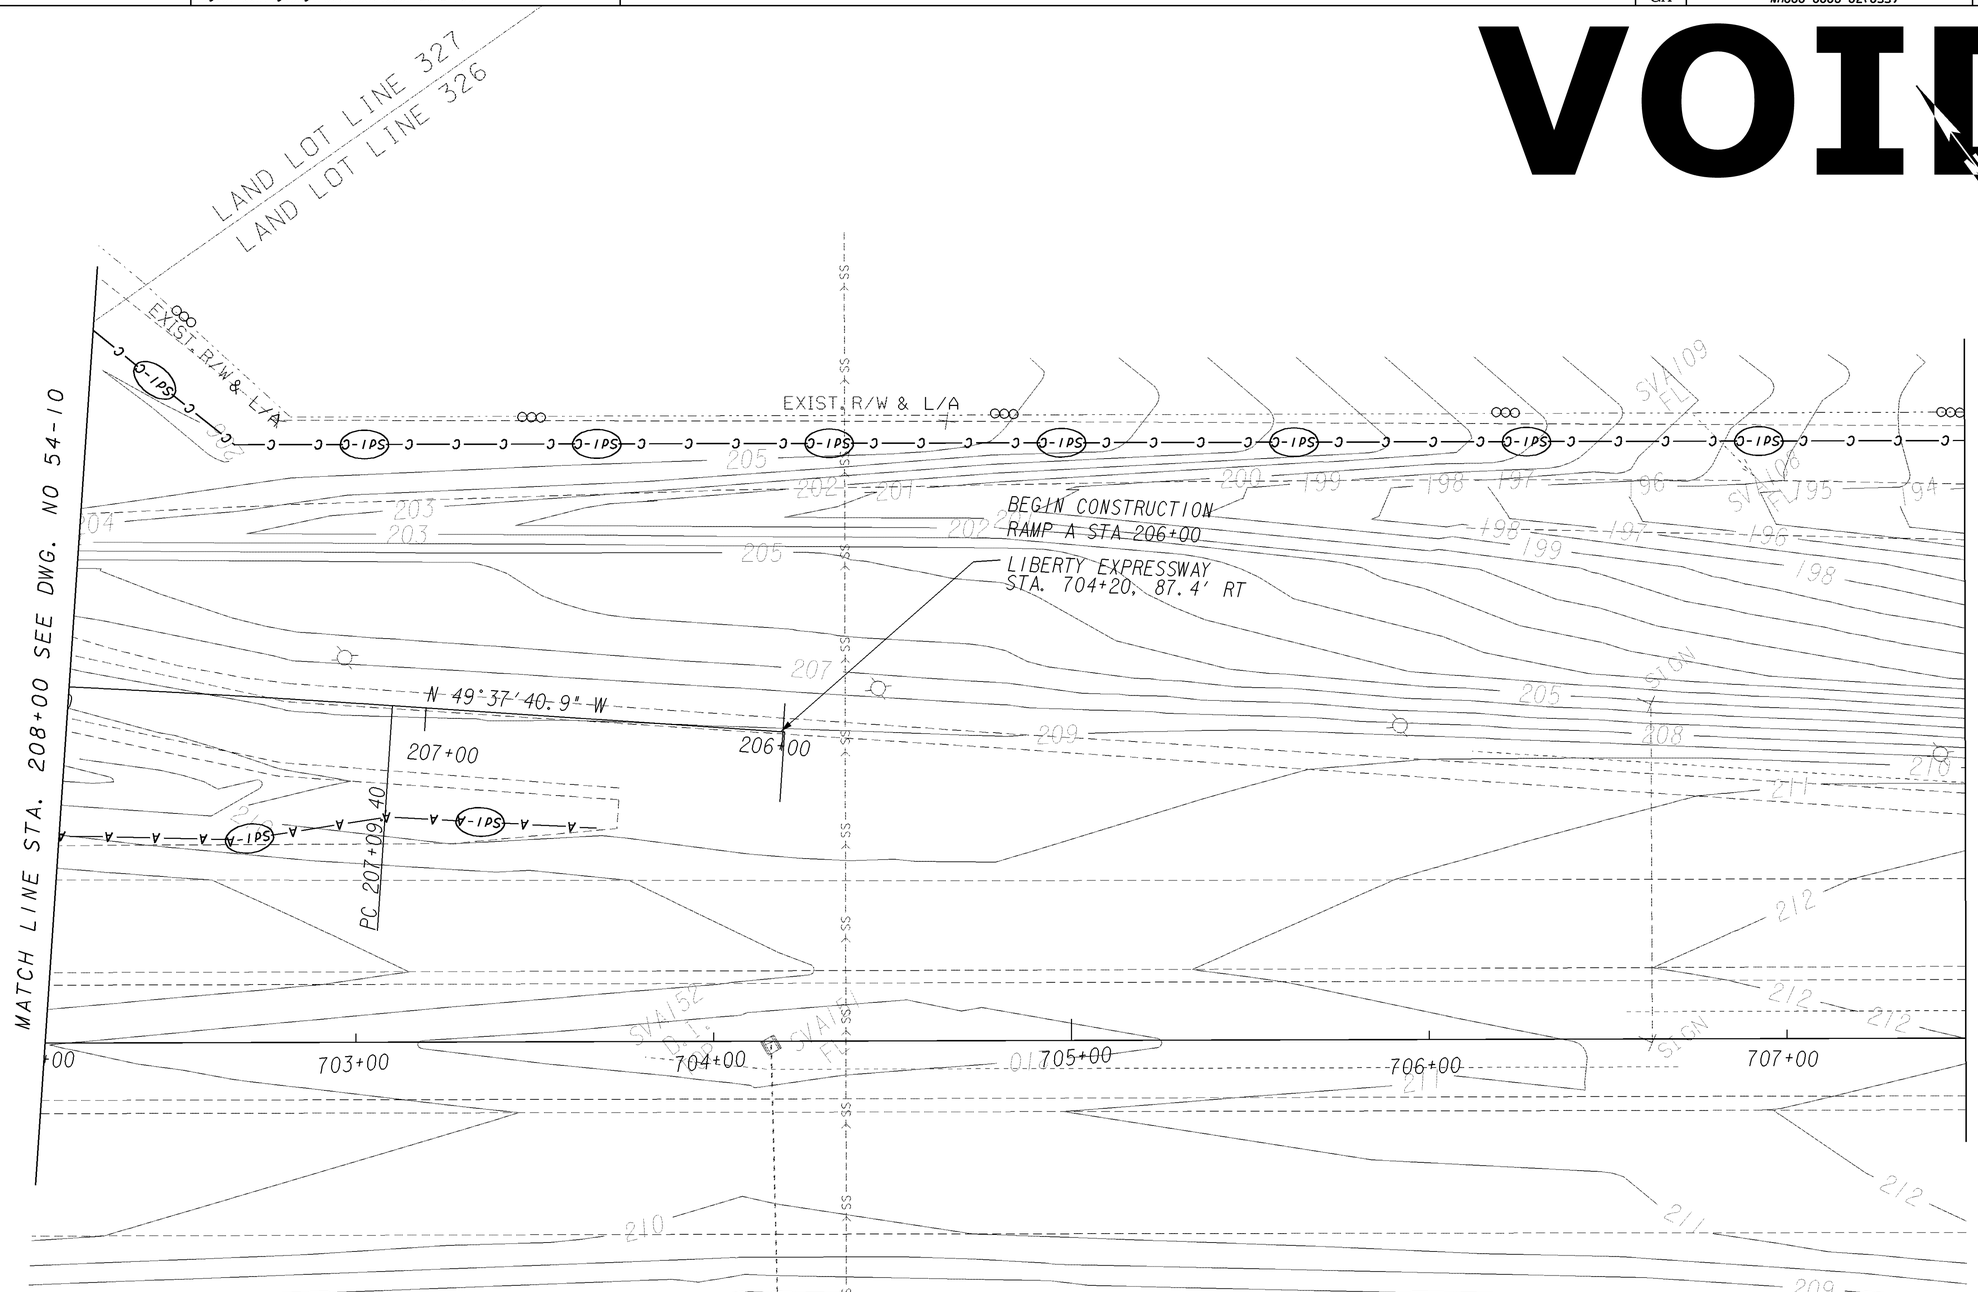

PROPERTY AND EXISTING R/W LINE	
REQUIRED R/W LINE	
CONSTRUCTION LIMITS	G F
EASEMENT FOR CONSTR & MAINTENANCE OF SLOPES	
EASEMENT FOR CONSTR OF SLOPES	
EASEMENT FOR CONSTR OF DRIVES	

BEGIN LIMIT OF ACCESS	BLA
END LIMIT OF ACCESS	ELA
LIMIT OF ACCESS	
R/W AND LIMIT OF ACCESS	
EXISTING R/W LINE	

GEORGIA
DEPARTMENT OF TRANSPORTATION

SCALE IN FEET
0 20 40 80

REVISION DATES

STATE OF GEORGIA
DEPARTMENT OF TRANSPORTATION
OFFICE: ROADWAY DESIGN
EROSION CONTROL PLANS
INITIAL PHASE
EXIT RAMP A
STA. 208+00 TO STA. 707+50

DRAWING No. 54-11

9/15/2007 GPLN