4/9/2013	Tue Apr 09 17:19:01 2013	\\gdot-dsn1\gocfg\resources\Gdot-2012.tbl	M:\422550-LibertyExp@NJefferson\DGN\422550ER51.dgn	STATE	PROJECT NUMBER	SHEET NO.	TOTAL SHEETS
swoods				GA	NH000-0006-02(055)	517	604

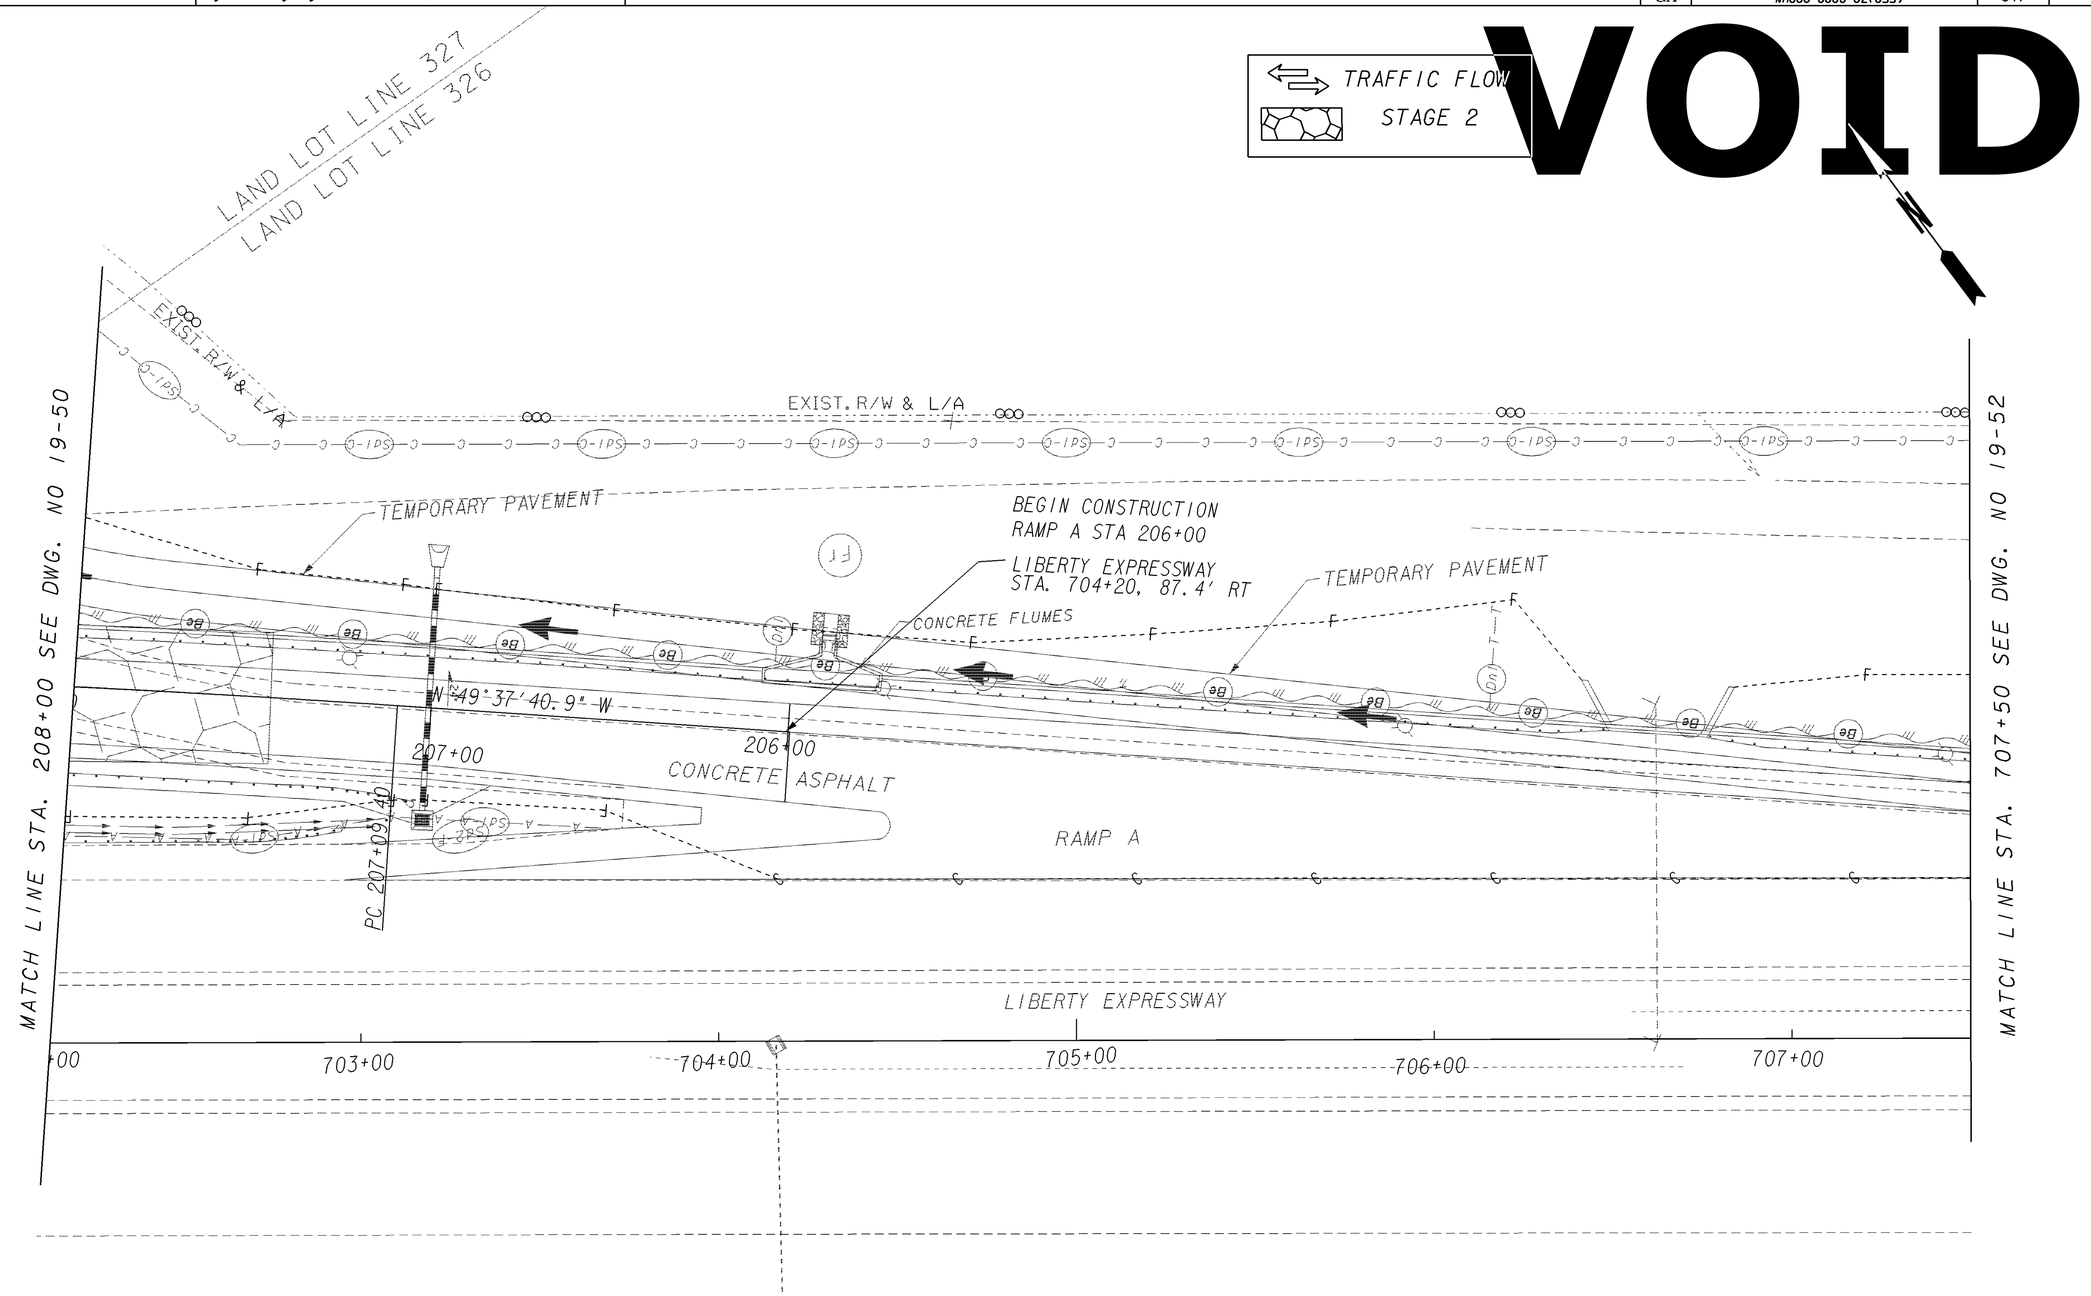

PROPERTY AND EXISTING R/W LINE	BEGIN LIMIT OF ACCESS.....BLA
REQUIRED R/W LINE	END LIMIT OF ACCESS.....ELA
CONSTRUCTION LIMITS --C--E--	LIMIT OF ACCESS
EASEMENT FOR CONSTR & MAINTENANCE OF SLOPES	R/W AND LIMIT OF ACCESS
EASEMENT FOR CONSTR OF SLOPES	EXISTING R/W LINE
EASEMENT FOR CONSTR OF DRIVES	

GEORGIA
DEPARTMENT OF TRANSPORTATION

SCALE IN FEET
0 20 40 80

REVISION DATES

STATE OF GEORGIA
DEPARTMENT OF TRANSPORTATION
OFFICE: ROADWAY DESIGN
EROSION CONTROL PLANS
STAGE 2
EXIT RAMP A
STA. 208+00 TO STA. 707+50

DRAWING No. 54-51

9/15/2007 GPLN