State	Project Number	Sheet No.	Total Sheets
GA	STPN0-007-03(033)	—	—

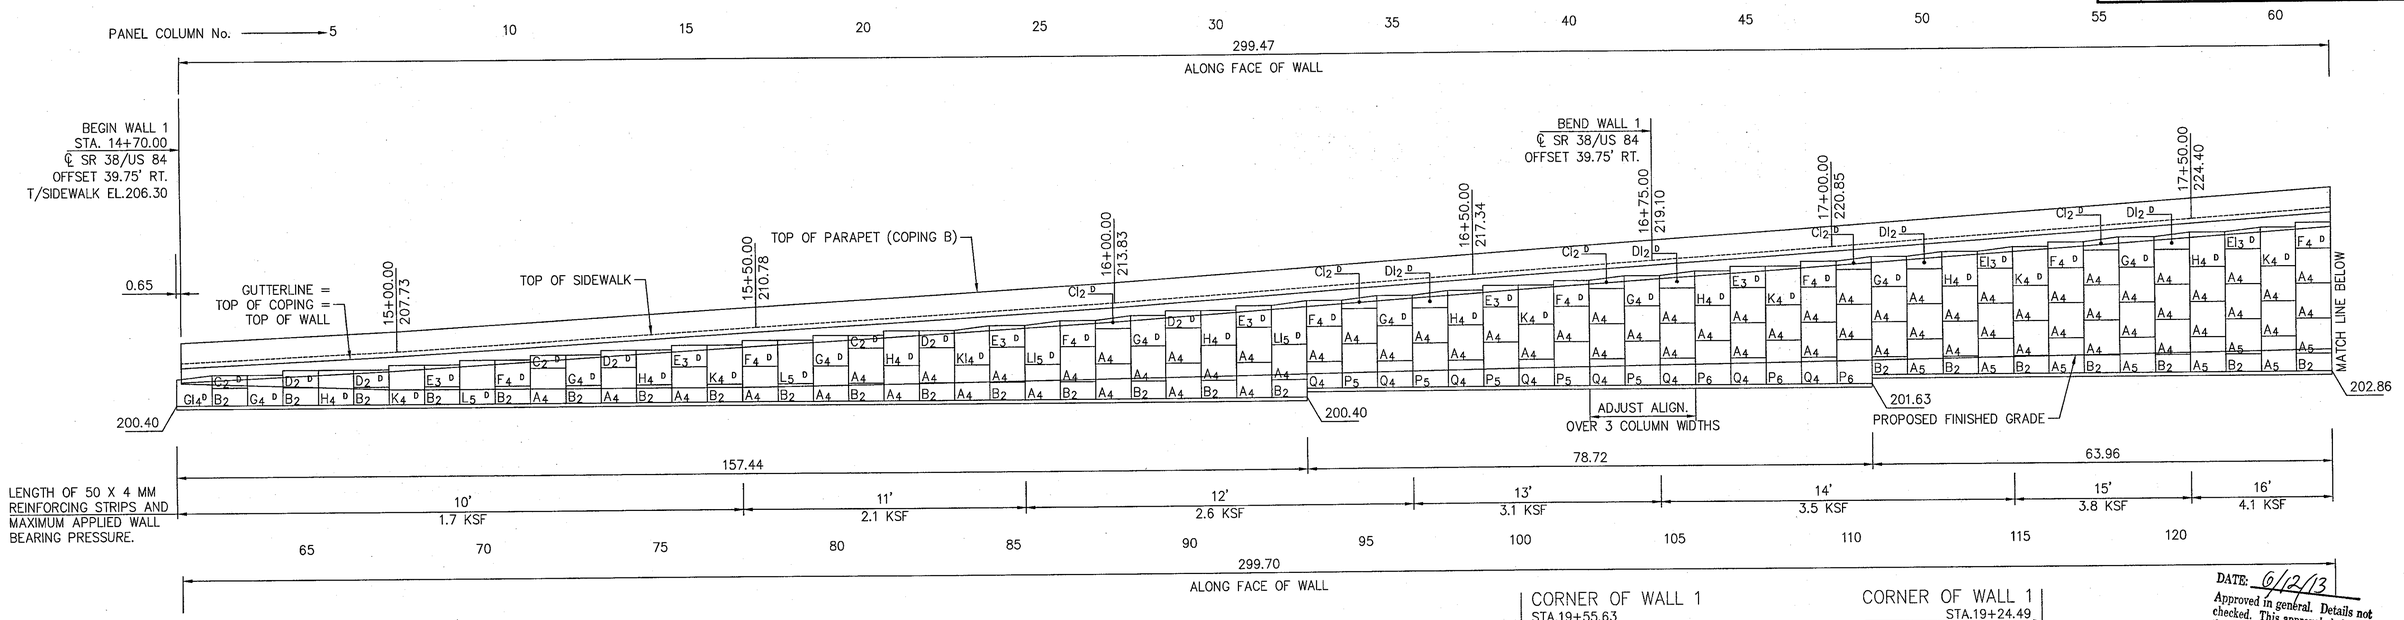

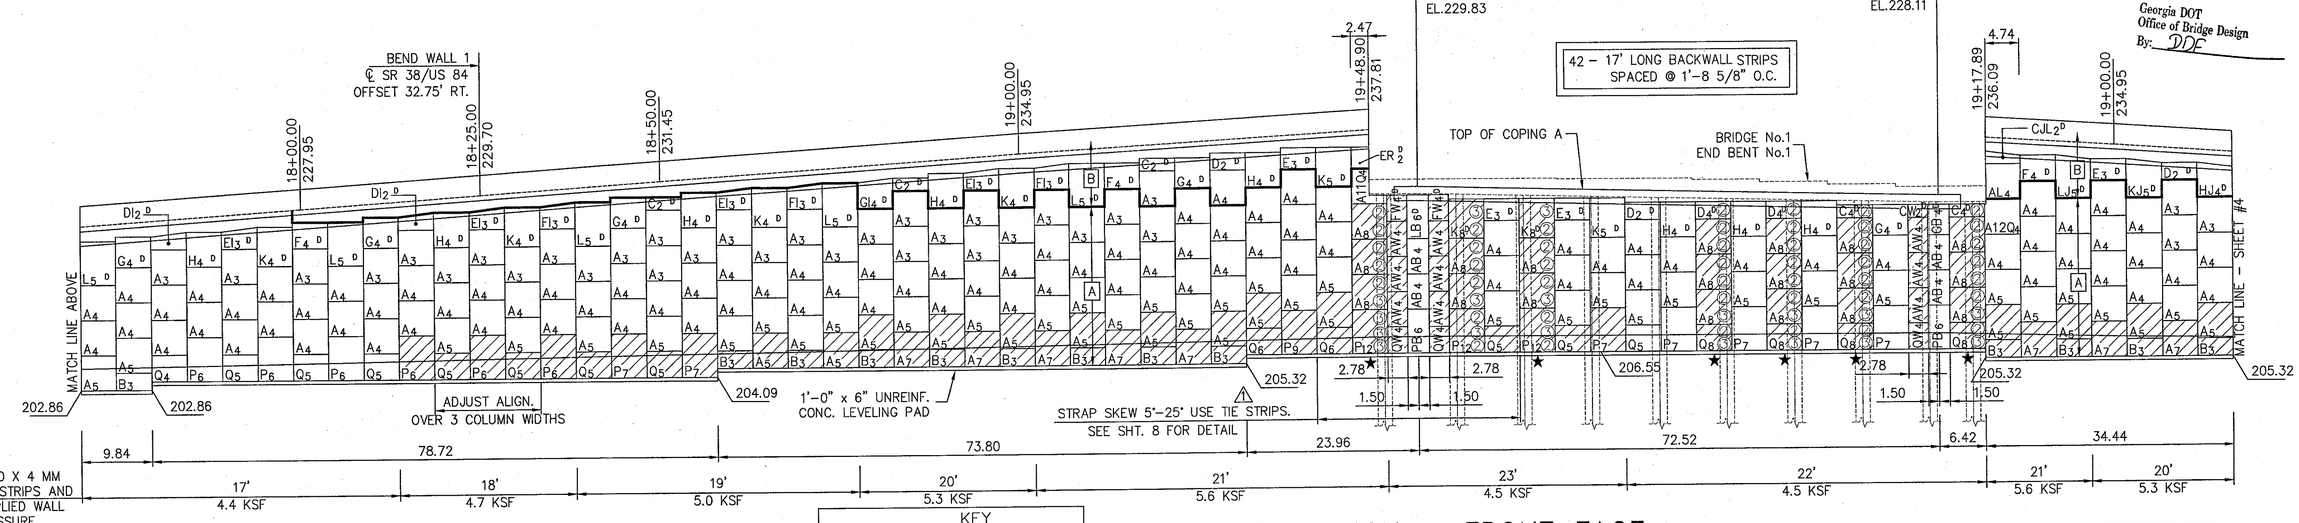

DATE: 6/12/13
Approved in general. Details not checked. This approval shall not relieve the Contractor of any responsibility for conformity with the contract Plans and Specifications.
Georgia DOT
Office of Bridge Design
By: DDF

NOTES:

- OFFSETS ARE TO FRONT FACE OF WALL.
- FOR PLAN VIEW, SEE SHT. 2.
- FOR TYPICAL SECTION, SEE SHT. 8.
- FOR COPING DETAILS, SEE SHT. 8.

NOTES FOR CONSTRUCTION SEQUENCE:

AFTER STAGE A, A WAITING PERIOD OF 30 DAYS SHALL BE OBSERVED PRIOR TO BUILDING STAGE B.
AFTER STAGE B, A WAITING PERIOD OF 30 DAYS SHALL BE OBSERVED PRIOR TO BUILDING STAGE C.

KEY
DESCRIPTION
PANEL TYPE
AL 4 — NUMBER OF TIE STRIPS
SPECIAL DESIGNATION (L–LEFT CUT, R–RIGHT CUT W–WIDE)
STAGE CONSTRUCTION
R6 REINFORCEMENT

WALL 1 ELEVATION – FRONT FACE

SCALE : 1" = 10'

★ EXAMPLE PANEL:
INDICATES # REINF. STRIPS PER LEVEL PER PANEL.
INDICATES # OF TIE STRIPS.
8 TOTAL TIE STRIPS PROVIDED.
6 TOTAL TIE STRIPS WITH REINF. STRIPS CONNECTED.

This drawing contains information proprietary to The Reinforced Earth Company, and is being furnished for the use of THE GEORIGA DEPT. OF TRANSPORTATION only in connection with this project, and the information contained is not to be transmitted to any other organization unless specifically authorized in writing by The Reinforced Earth Company. The Reinforced Earth Company is exclusive licensee in the United States under patents issued to Henri Vidal, and the furnishing of this drawing does not constitute an expressed or implied license under the Vidal patents.

FINAL FOR REVIEW
5/02/13

PROJECT STATUS

REINFORCED EARTH®
25 Technology Parkway South, Suite 100, Norcross, GA 30092, (770) 242-9415

"REINFORCED EARTH" is the registered trademark of The Reinforced Earth Company.

GEORGIA REGISTERED No. 10711 PROFESSIONAL ENGINEER FRANK W. FORDHAM 6/12/13

WALL SHEET
OF

REVISIONS	BY	DATE
GDOT COMMENTS	SLM	6/12/13

GEORGIA
DEPARTMENT OF TRANSPORTATION
HIGHWAY DIVISION – BRIDGE DESIGN

SR 38/US 84 WEST HILL AVENUE OVER NS RAILWAY
LOWNDES COUNTY

REINFORCED EARTH RETAINING WALL

WALL 1 ELEVATION

DESIGNED SLM
DRAWN SLM
TRACED
CHECKED CCJ
REVIEWED
APPROVED FWF

RE 16075 3 OF 10 5/02/13

Z:\GEORGIA\16075 – US 84 SR 38 WEST HILL AVE. OVER N.S.RR. – E\03E – WALL 1 – 1 (R1 6–12–13).DWG