STATE	PROJECT NUMBER	SHEET NO.	TOTAL SHEETS
GA	BRS00-1615-00(003)	21	165

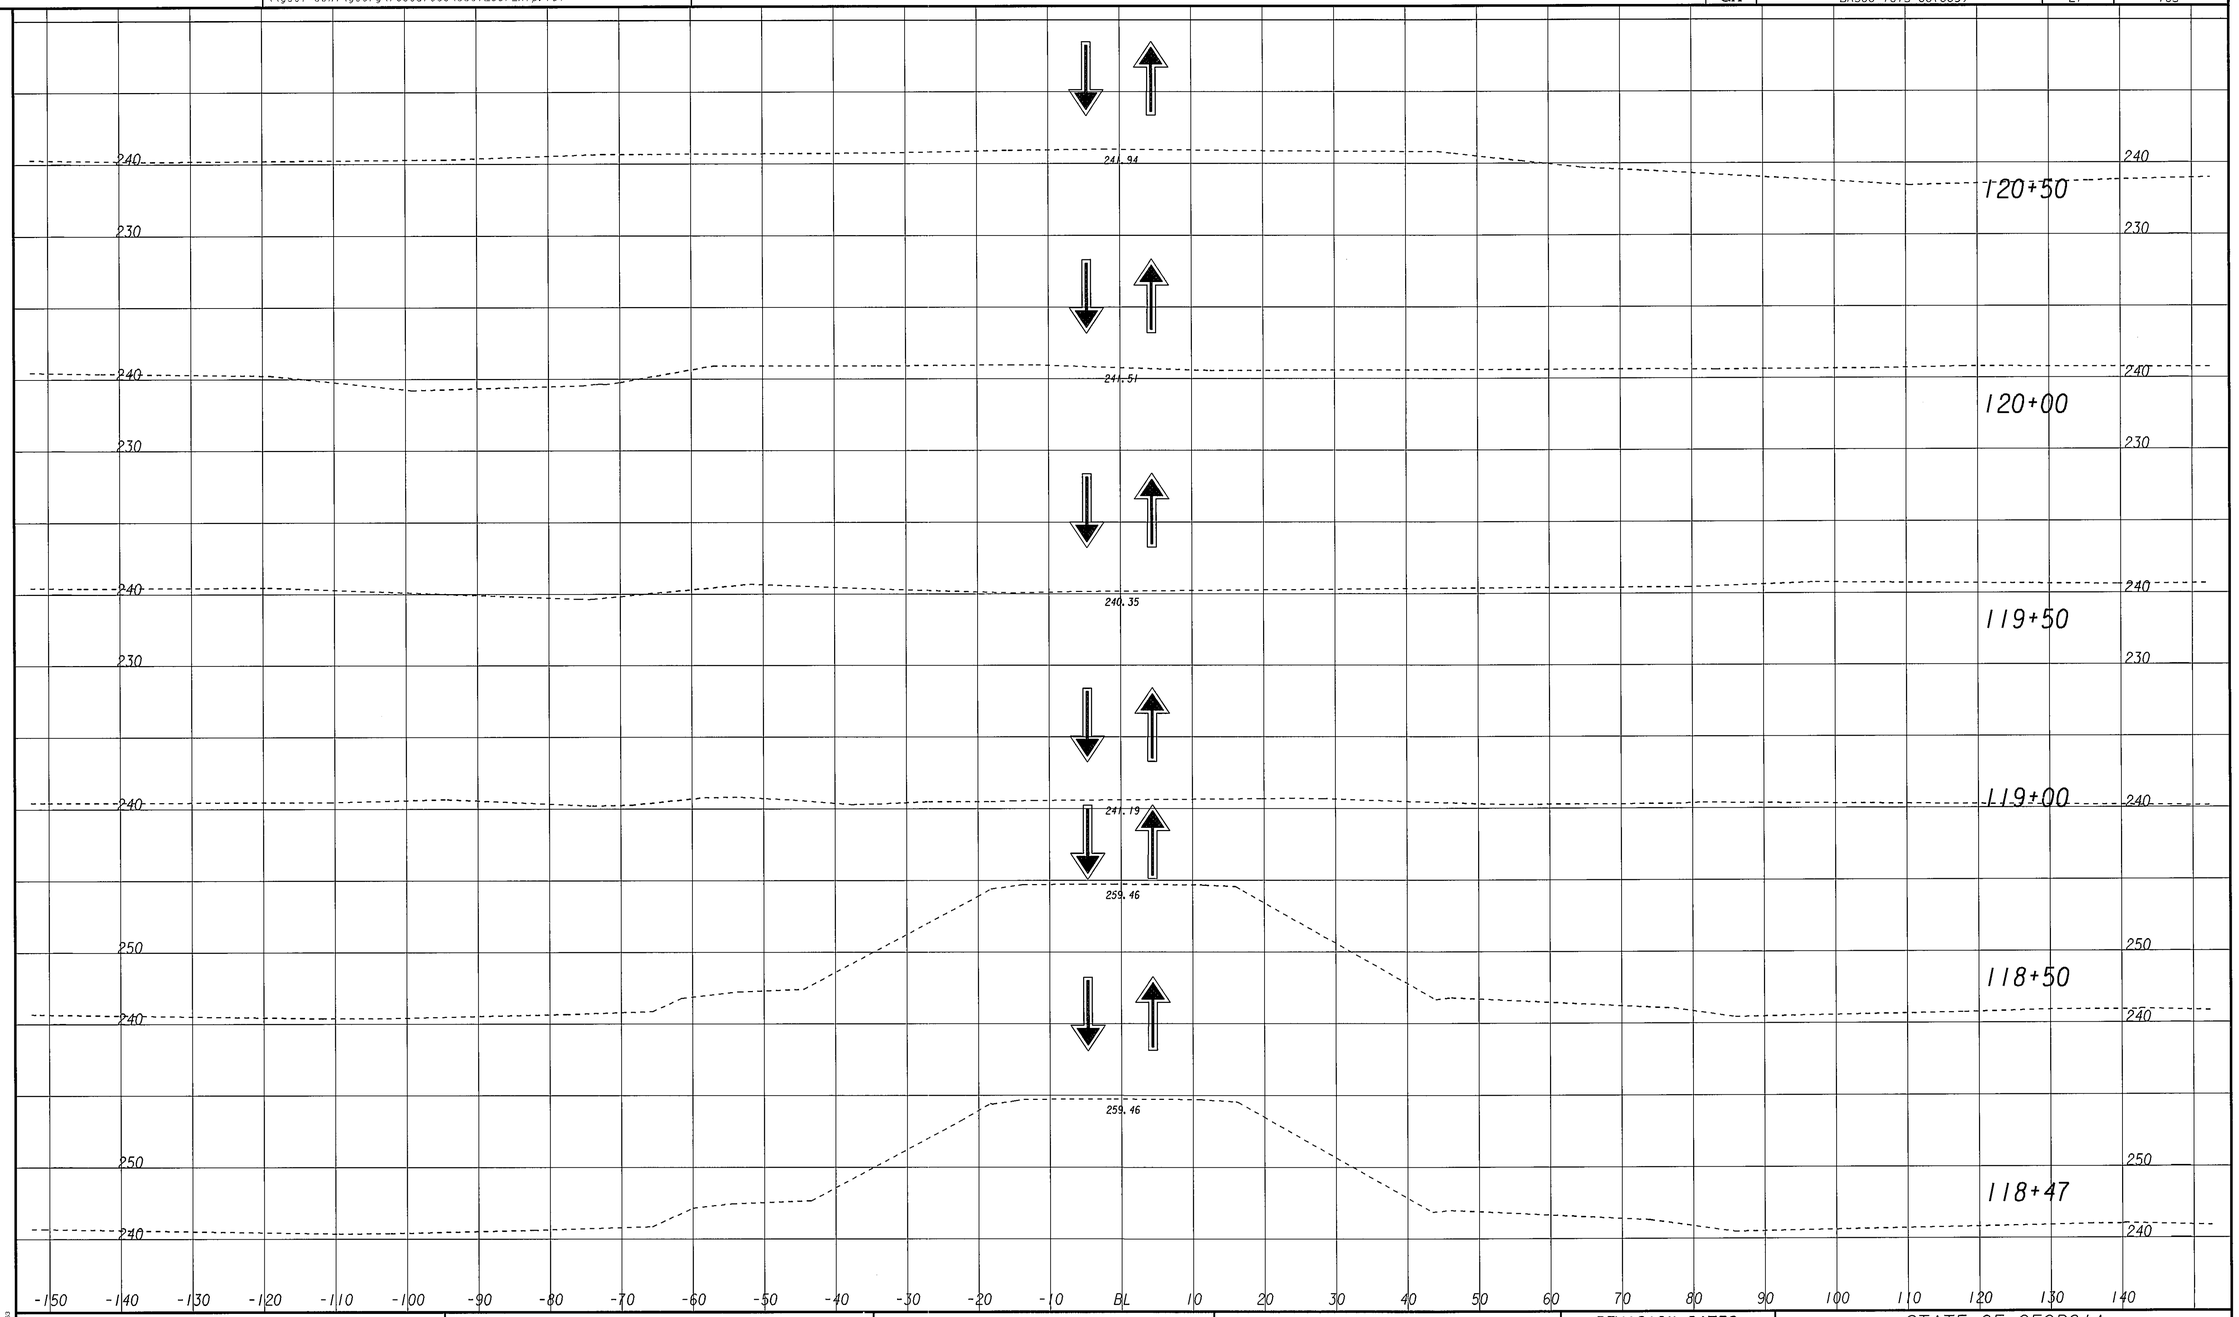

SCALE 1 inch = 10 feet (Vertical)
SCALE 1 inch = 10 feet (Horizontal)

GEORGIA
DEPARTMENT OF TRANSPORTATION

STAGE 1

STAGE 1: CONSTRUCTION OF DETOUR
- POST SPEED LIMIT AT 35 M.P.H.
- MAINTAIN TRAFFIC ON EXISTING S.R. 256
- CONSTRUCT LEVELING FOR DETOUR

REVISION DATES

STATE OF GEORGIA
DEPARTMENT OF TRANSPORTATION
OFFICE: DISTRICT 4

CROSS SECTIONS CONSTRUCTION STAGING

SR 256/SCOOTERVILLE HWY.
@ WARRIOR CREEK

DRAWING No. 19-6

3/1/2007 SUXSEW