STATE	PROJECT NUMBER	SHEET NO.	TOTAL SHEETS
GA	BRS00-1615-00(003)	35	165

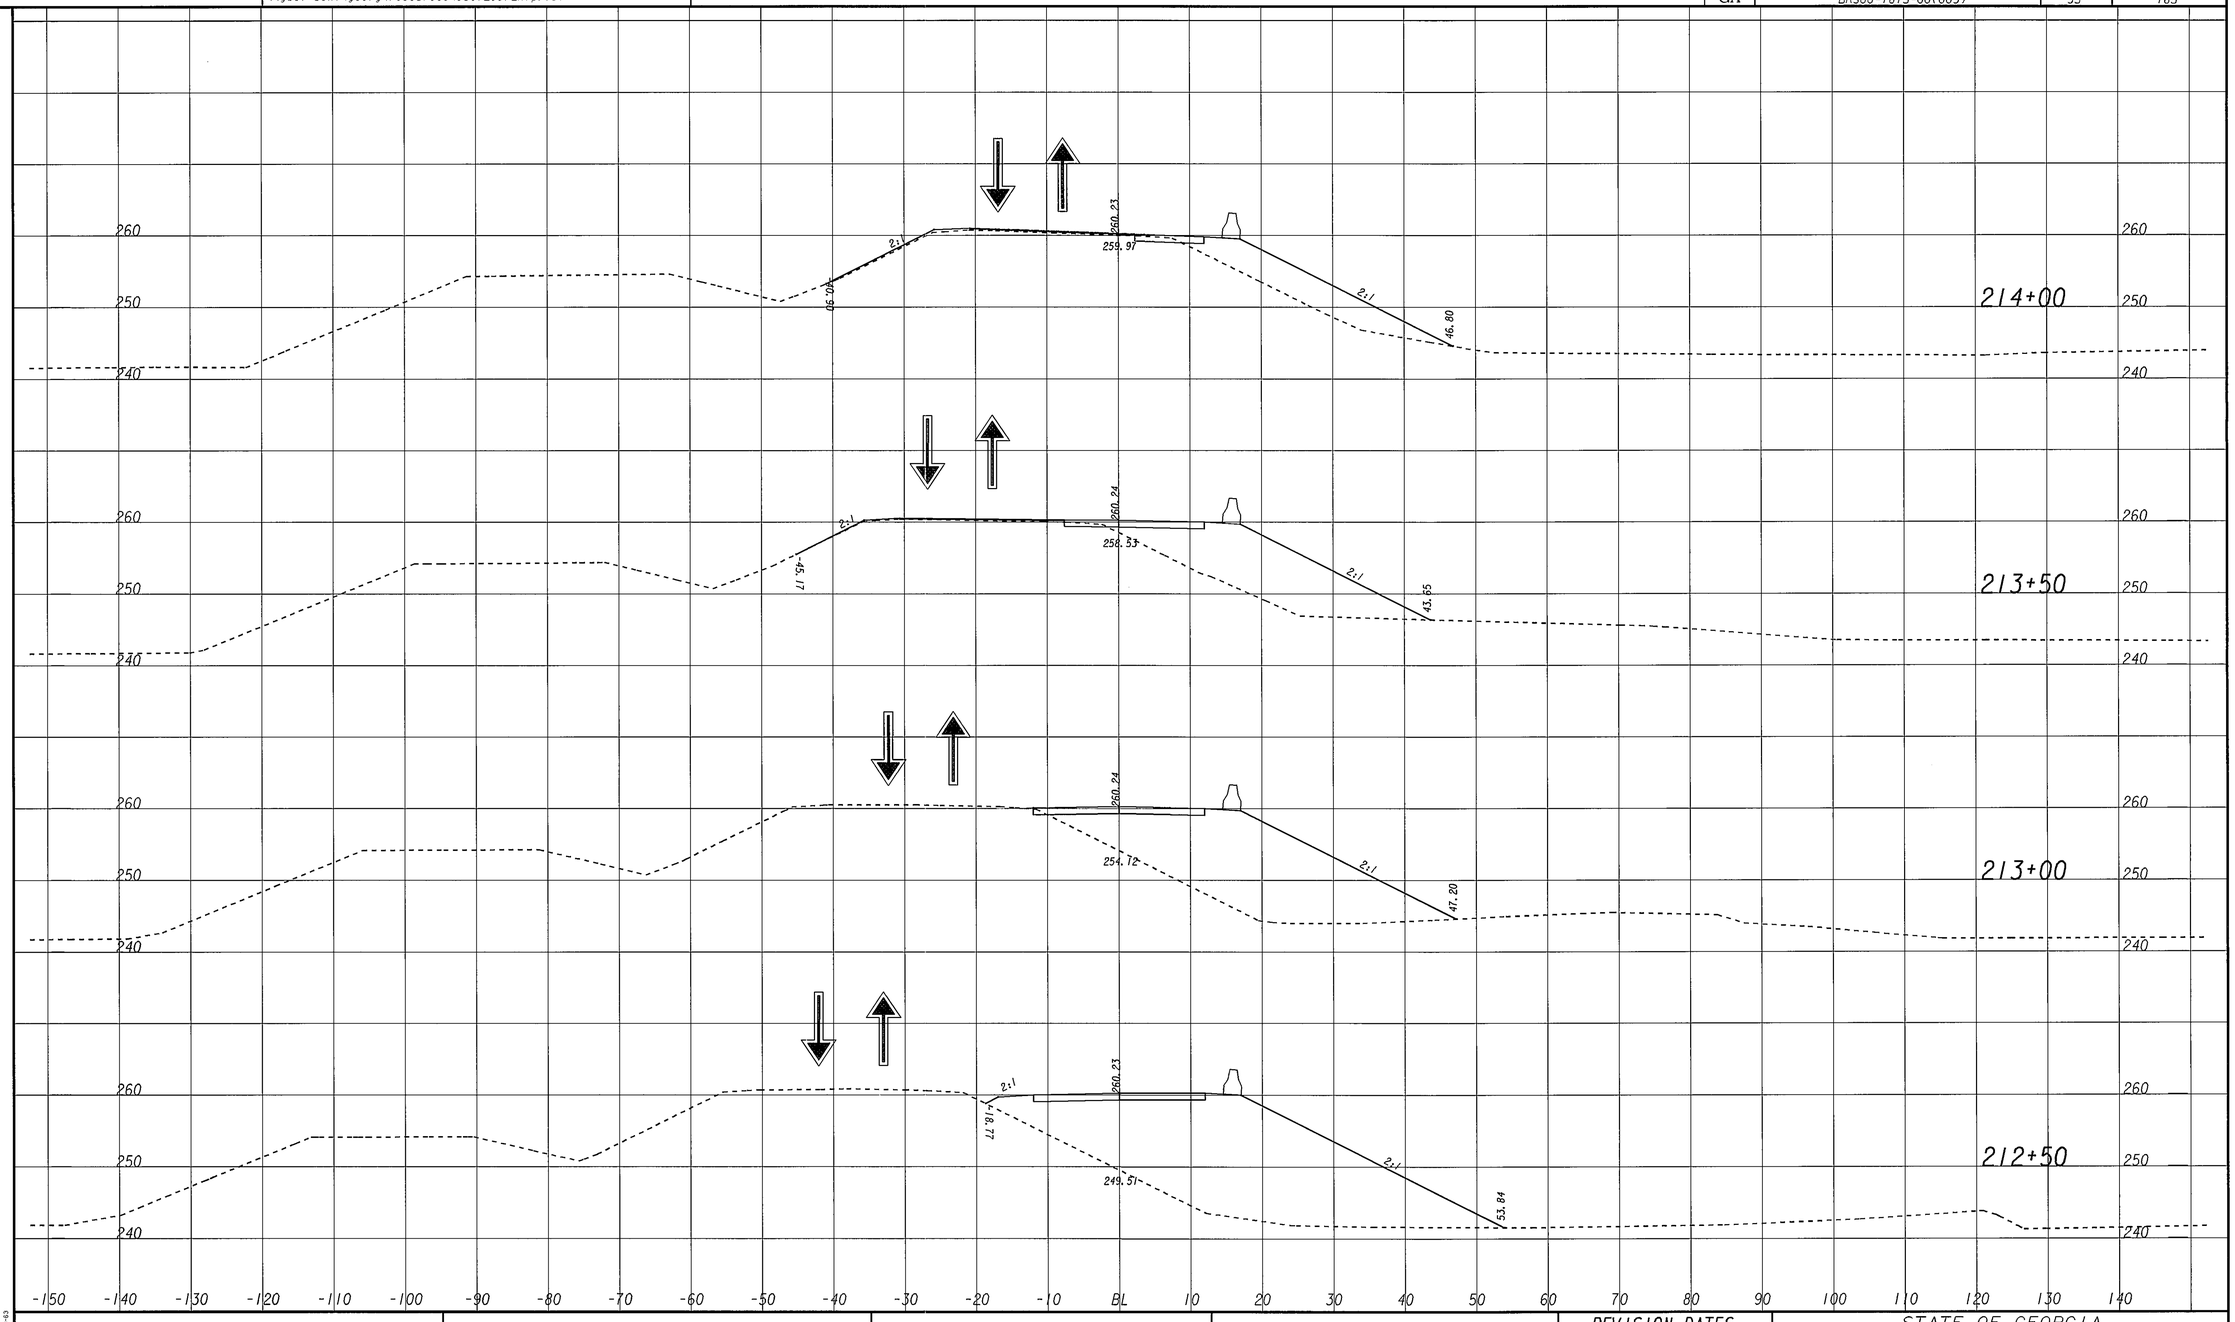

SCALE 1 inch = 10 feet (Vertical)
SCALE 1 inch = 10 feet (Horizontal)

GEORGIA
DEPARTMENT OF TRANSPORTATION

STAGE 2

STAGE 2: CONSTRUCTION OF DETOUR
- MAINTAIN TRAFFIC ON EXISTING S.R. 256
- CONSTRUCT TEMPORARY DETOUR AND DETOUR BRIDGE

REVISION DATES

STATE OF GEORGIA
DEPARTMENT OF TRANSPORTATION
OFFICE: DISTRICT 4

CROSS SECTIONS CONSTRUCTION STAGING

SR 256/SCOOTERVILLE HWY.
@ WARRIOR CREEK

DRAWING No. 19-20

3/1/2007 SUXSEW