STATE	PROJECT NUMBER	SHEET NO.	TOTAL SHEETS
GA	BRS00-1615-00(003)	38	165

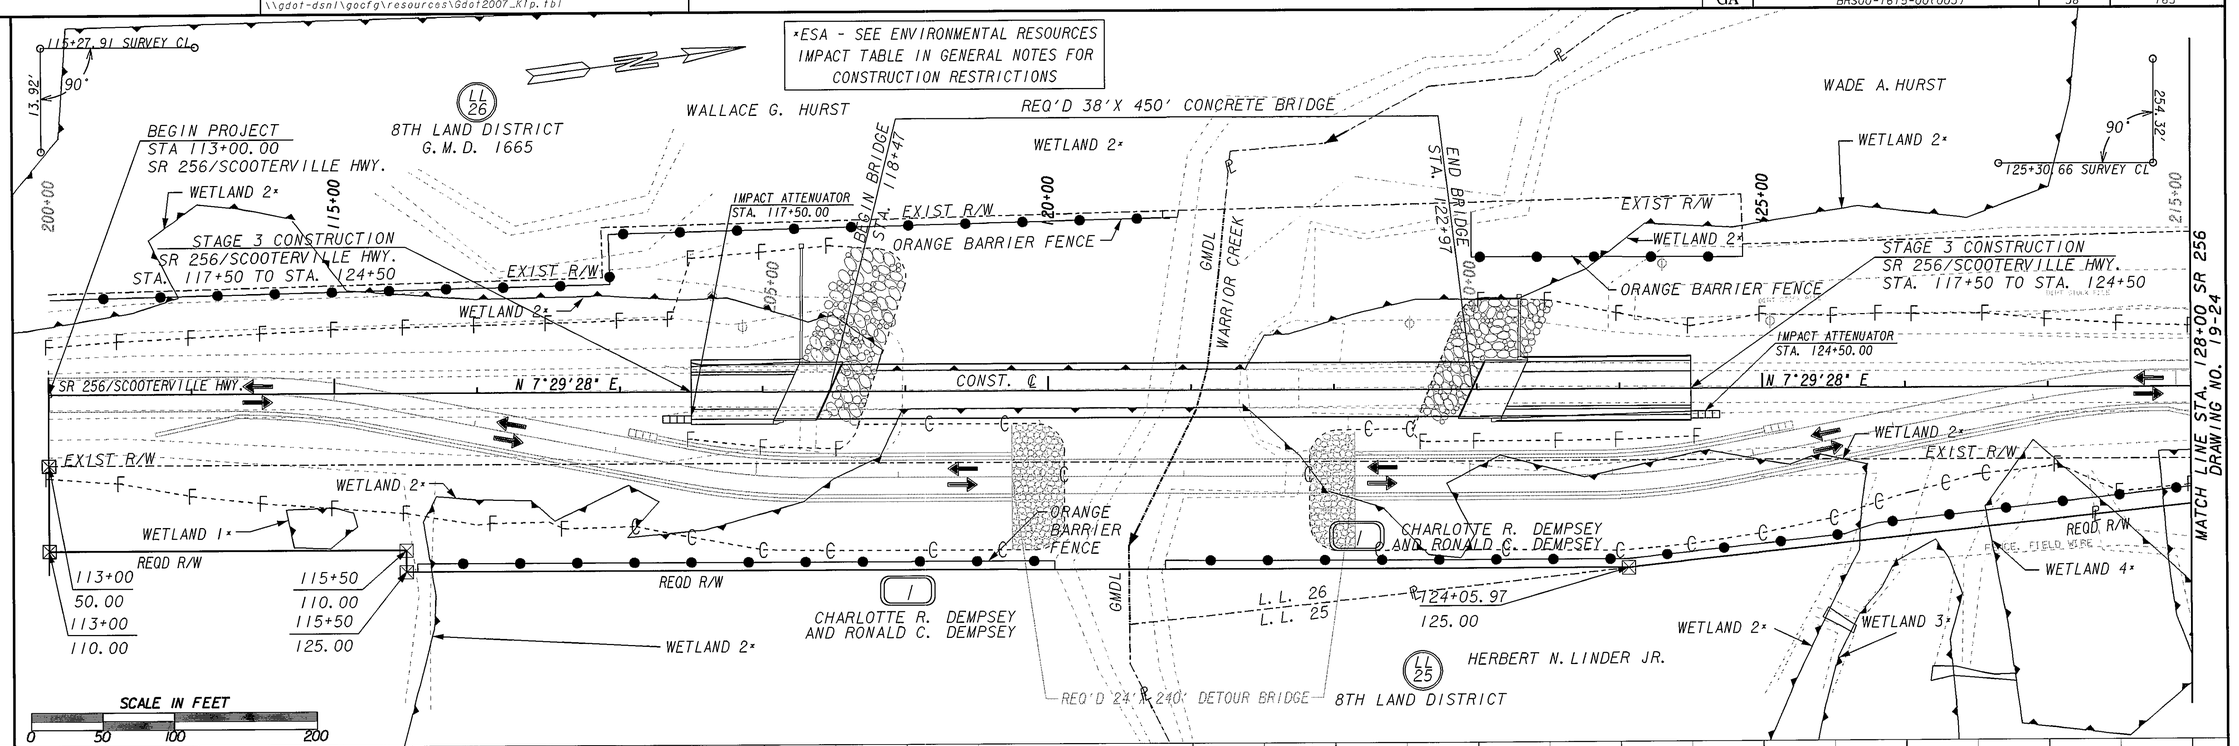

PROPERTY AND EXISTING R/W LINE
REQUIRED R/W LINE
CONSTRUCTION LIMITS
EASEMENT FOR CONSTR. & MAINTENANCE OF SLOPES
EASEMENT FOR CONSTR. OF SLOPES
EASEMENT FOR CONSTR. OF DRIVES

BEGIN LIMIT OF ACCESS.....BLA
END LIMIT OF ACCESS.....ELA
LIMIT OF ACCESS
REQ'D R/W & LIMIT OF ACCESS

GEORGIA
DEPARTMENT OF TRANSPORTATION

STAGE 3

STAGE 3: CONSTRUCTION OF S.R. 256/SCOOTERVILLE HWY
- INSTALL RUMBLE STRIPS PRIOR TO SHIFTING TRAFFIC ONTO DETOUR
- PLACE TEMPORARY CONCRETE BARRIERS AS SHOWN
- REDIRECT TRAFFIC FROM EXISTING S.R. 256/SCOOTERVILLE HWY TO TEMPORARY DETOUR AND BRIDGE
- CONSTRUCT PROPOSED S.R. 256/SCOOTERVILLE HWY AND BRIDGE

REVISION DATES

STATE OF GEORGIA
DEPARTMENT OF TRANSPORTATION
OFFICE: DISTRICT 4

CONSTRUCTION STAGING

SR 256/SCOOTERVILLE HWY.
@ WARRIOR CREEK

DRAWING No. 19-23

PROGFM
GPLN