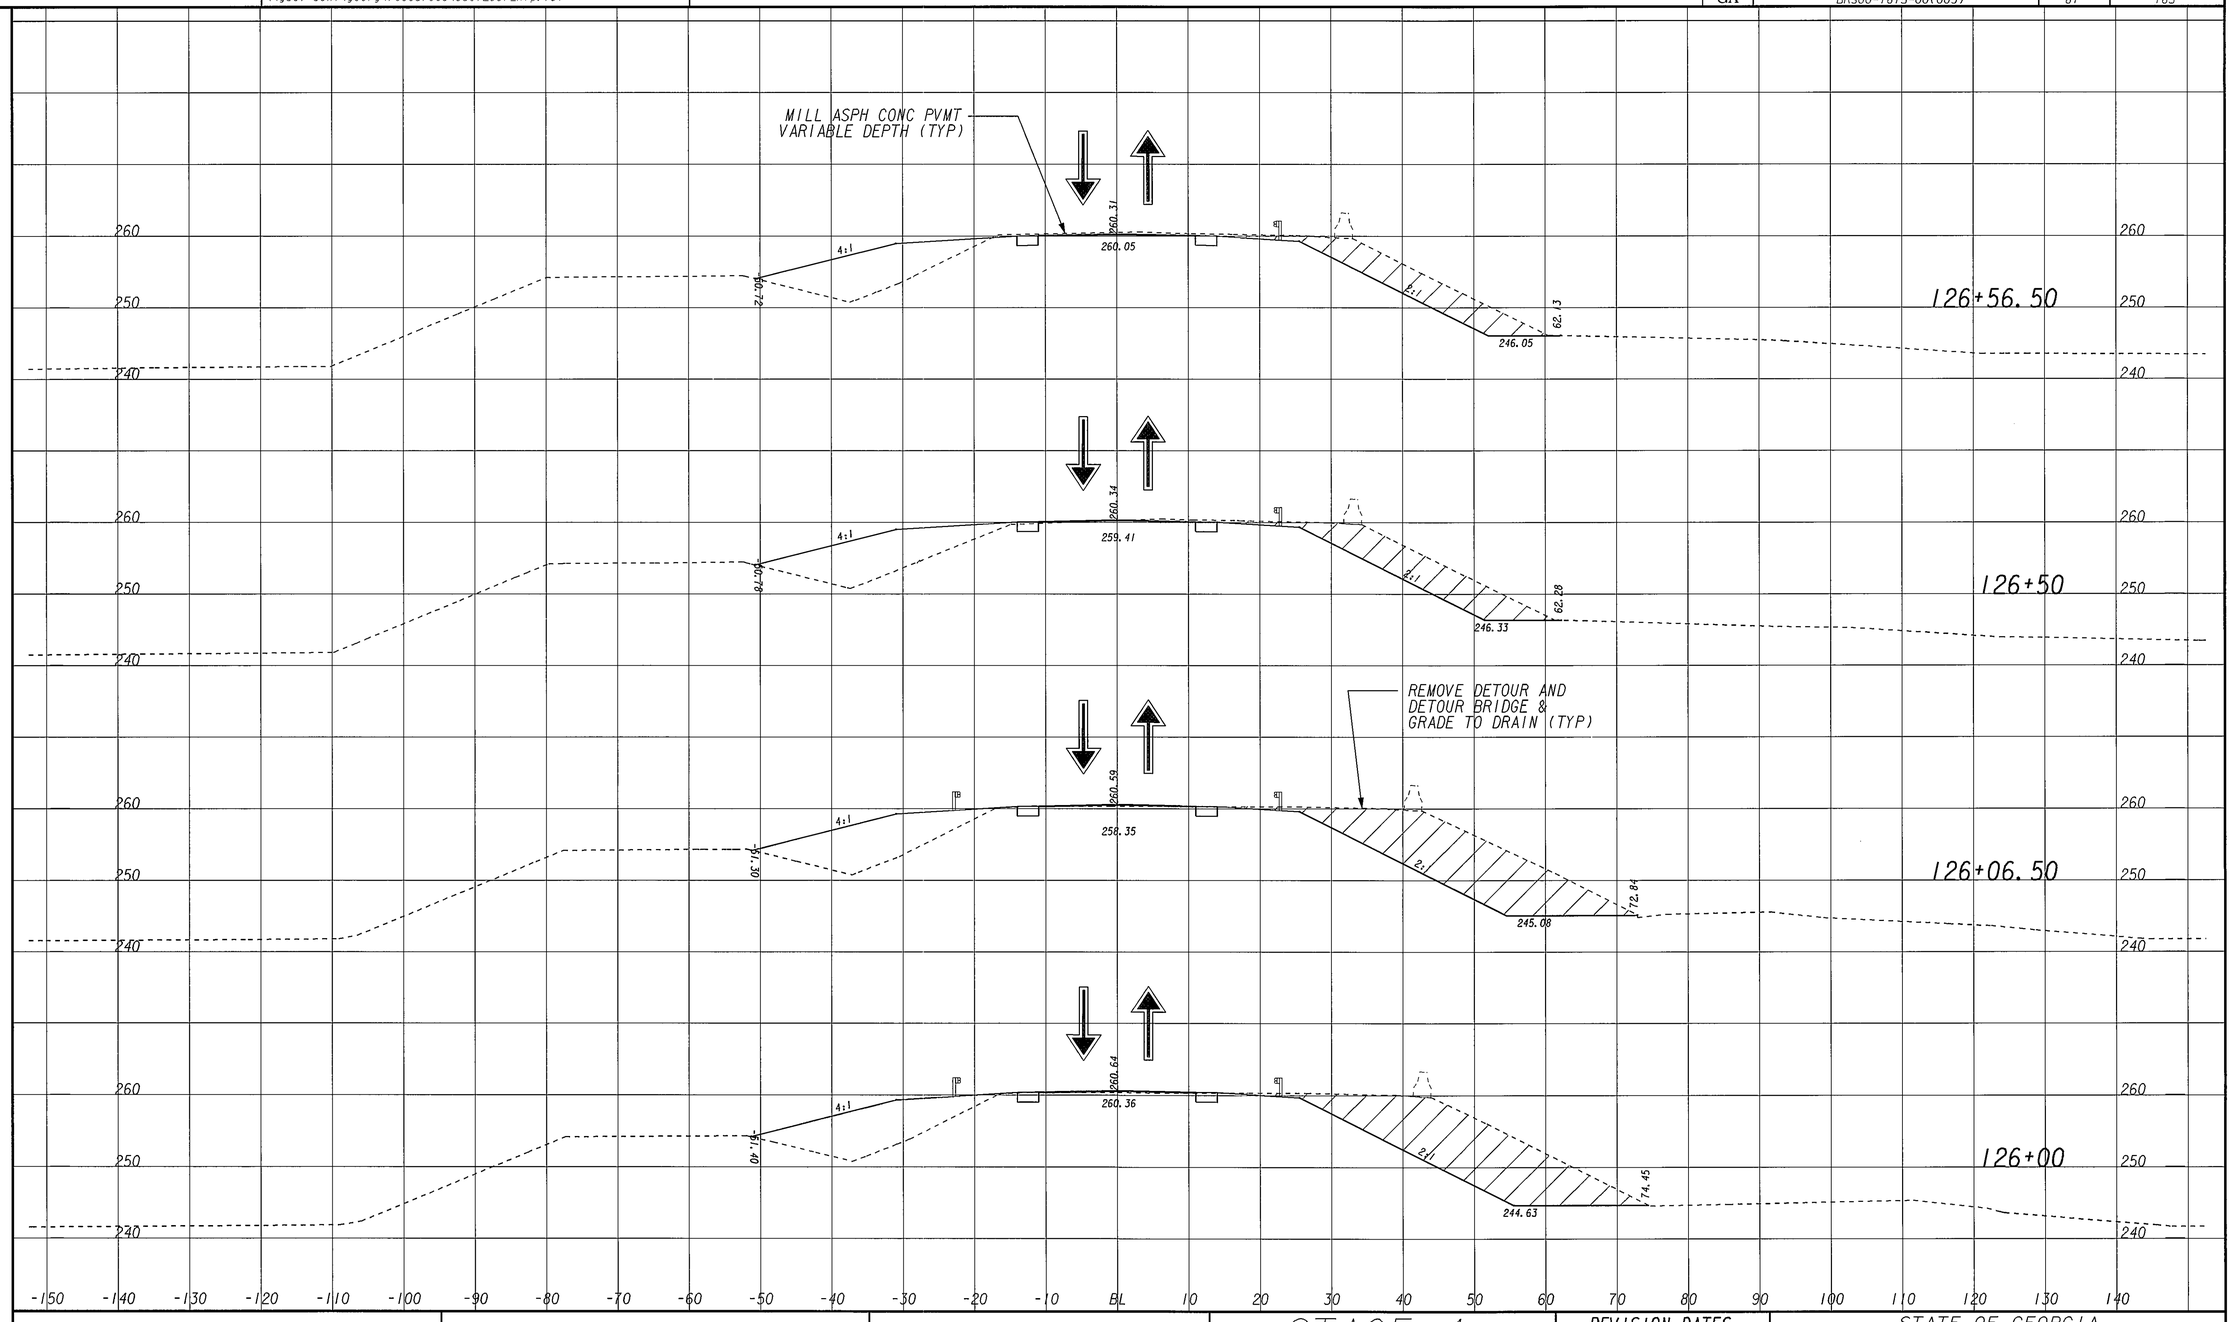

SCALE 1 inch = 10 feet (Vertical)
SCALE 1 inch = 10 feet (Horizontal)

GEORGIA
DEPARTMENT OF TRANSPORTATION

STAGE 4

STAGE 4: CONSTRUCTION OF S.R. 256 / SCOOTERVILLE HWY
- COMPLETE MAINLINE CONSTRUCTION
- REDIRECT TRAFFIC FROM TEMPORARY DETOUR AND BRIDGE TO MAINLINE S.R. 256 / SCOOTERVILLE HWY
- REMOVE 35 MPH SPEED LIMIT AND RUMBLE STRIPS
- REMOVE TEMPORARY DETOUR AND BRIDGE
- COMPLETE FINAL GRADING OF SHOULDERS AND SLOPES
- COMPLETE GUARDRAIL CONSTRUCTION

REVISION DATES

STATE OF GEORGIA
DEPARTMENT OF TRANSPORTATION
OFFICE: DISTRICT 4

CROSS SECTIONS CONSTRUCTION STAGING
SR 256/SCOOTERVILLE HWY.
@ WARRIOR CREEK

DRAWING No. 19-46

3/1/2007 SUXSEW