STATE	PROJECT NUMBER	SHEET NO.	TOTAL SHEETS
GA	BRS00-1615-00(003)	72	165

SCALE 1 inch = 10 feet (Vertical)
SCALE 1 inch = 10 feet (Horizontal)

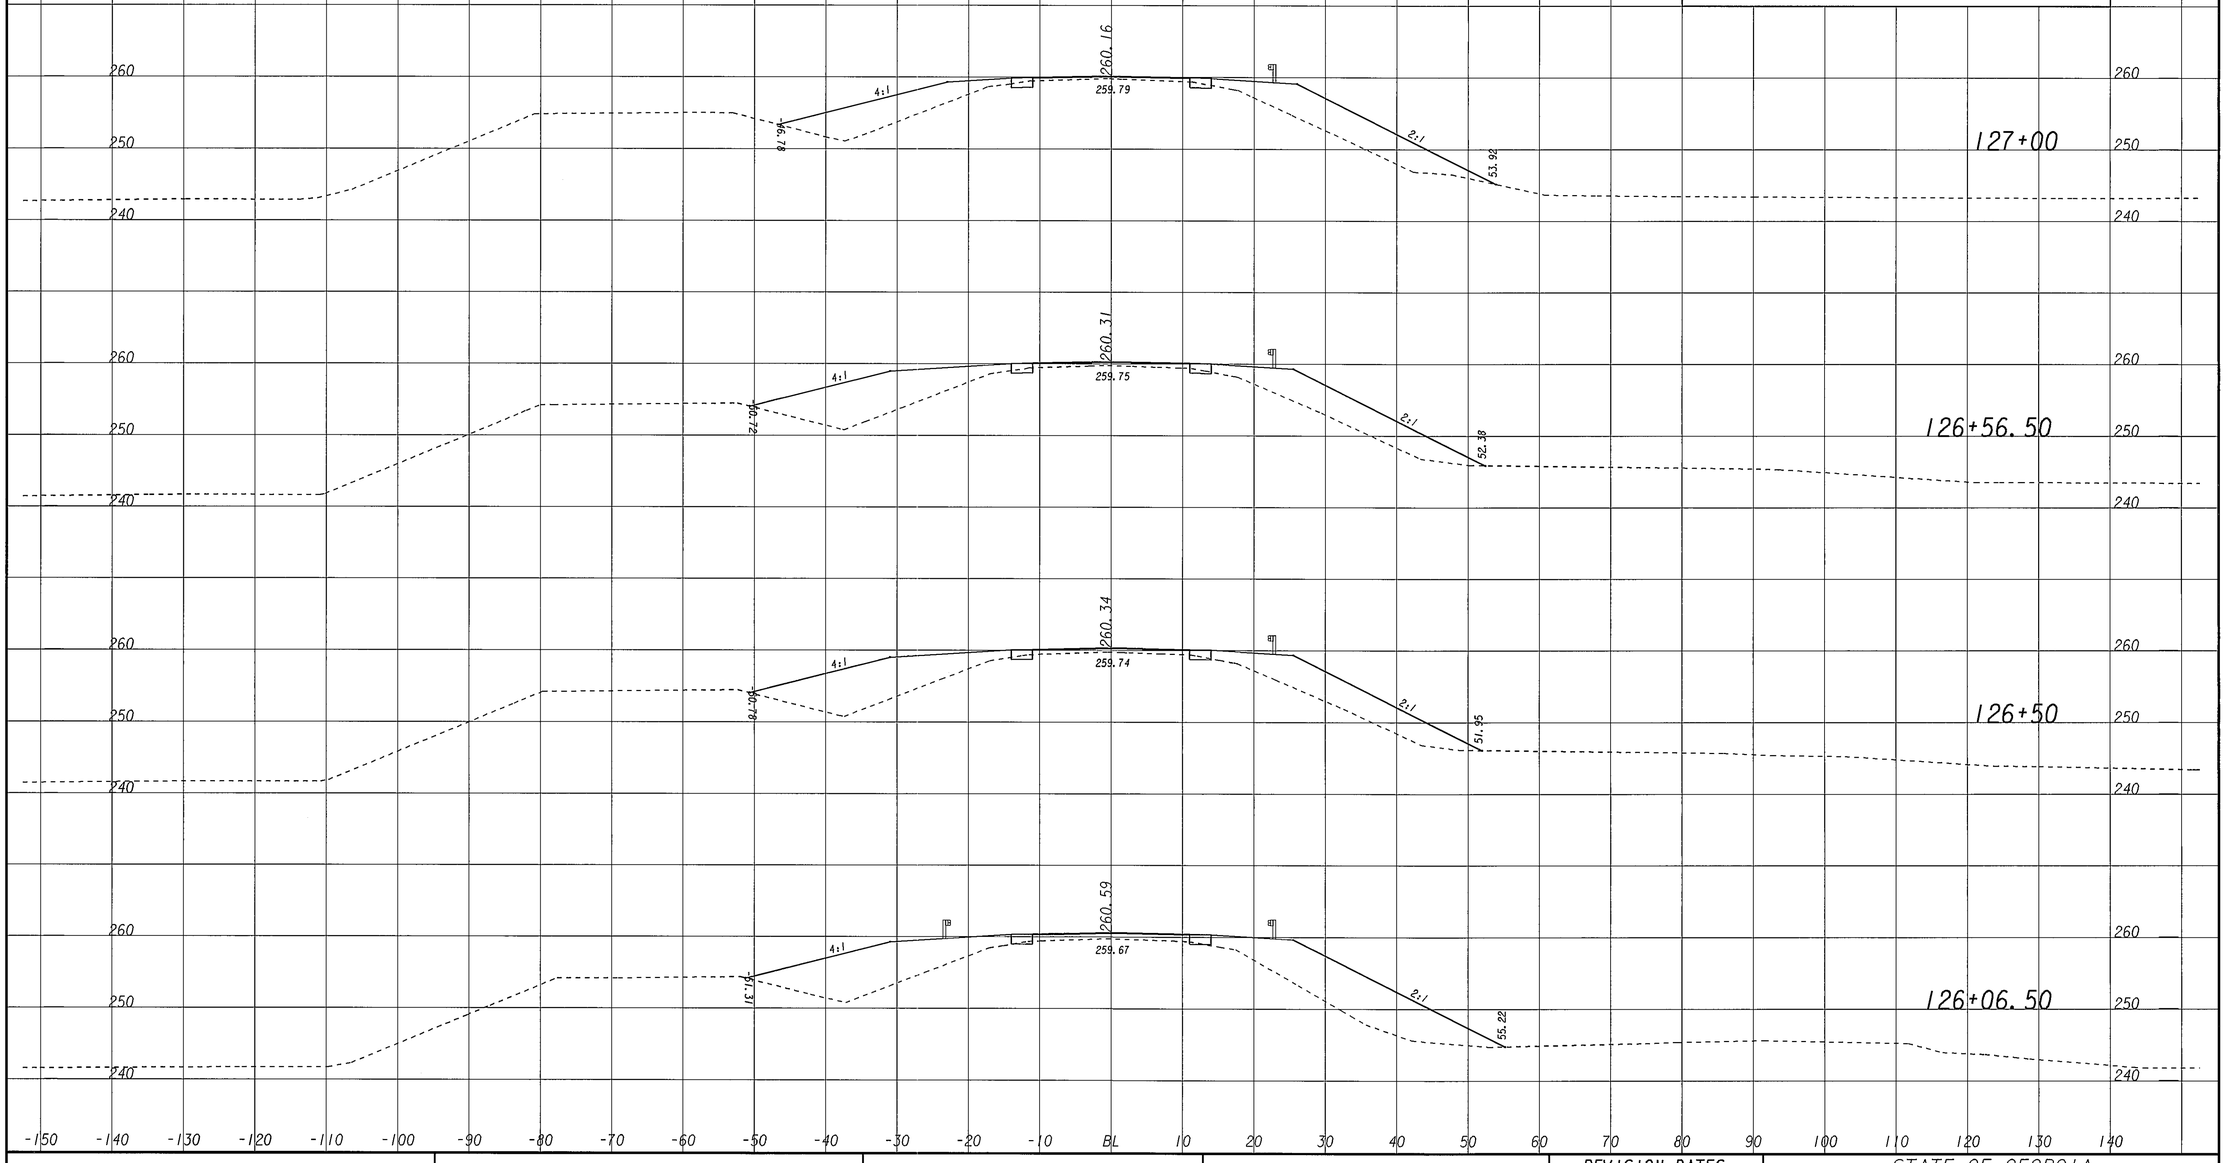

GEORGIA
DEPARTMENT OF TRANSPORTATION

REVISION DATES

STATE OF GEORGIA
DEPARTMENT OF TRANSPORTATION
OFFICE: DISTRICT 4

CROSS SECTIONS

SR 256/SCOOTERVILLE HWY.
@ WARRIOR CREEK

DRAWING No. 23-9

3/1/2007 SUXSEW