/2011 1:50:36 PM \\GDOT-DSN1\GOPLOT\OCF\d4_PDF_Out_mono_200dpi.qcf jwiggins X:\431100\dgn\431100XS11.prt

10/18/2011 Tue Oct 18 13:50:51 2011 \\gdot-dsn1\gocfg\resources\Gdot2007_Kip.tbl x:\431100\dgn\431100XS01.dgn
jwiggins

STATE	PROJECT NUMBER	SHEET NO.	TOTAL SHEETS
GA	BRS00-1615-00(003)	74	165

SCALE 1 inch = 10 feet (Vertical)
SCALE 1 inch = 10 feet (Horizontal)

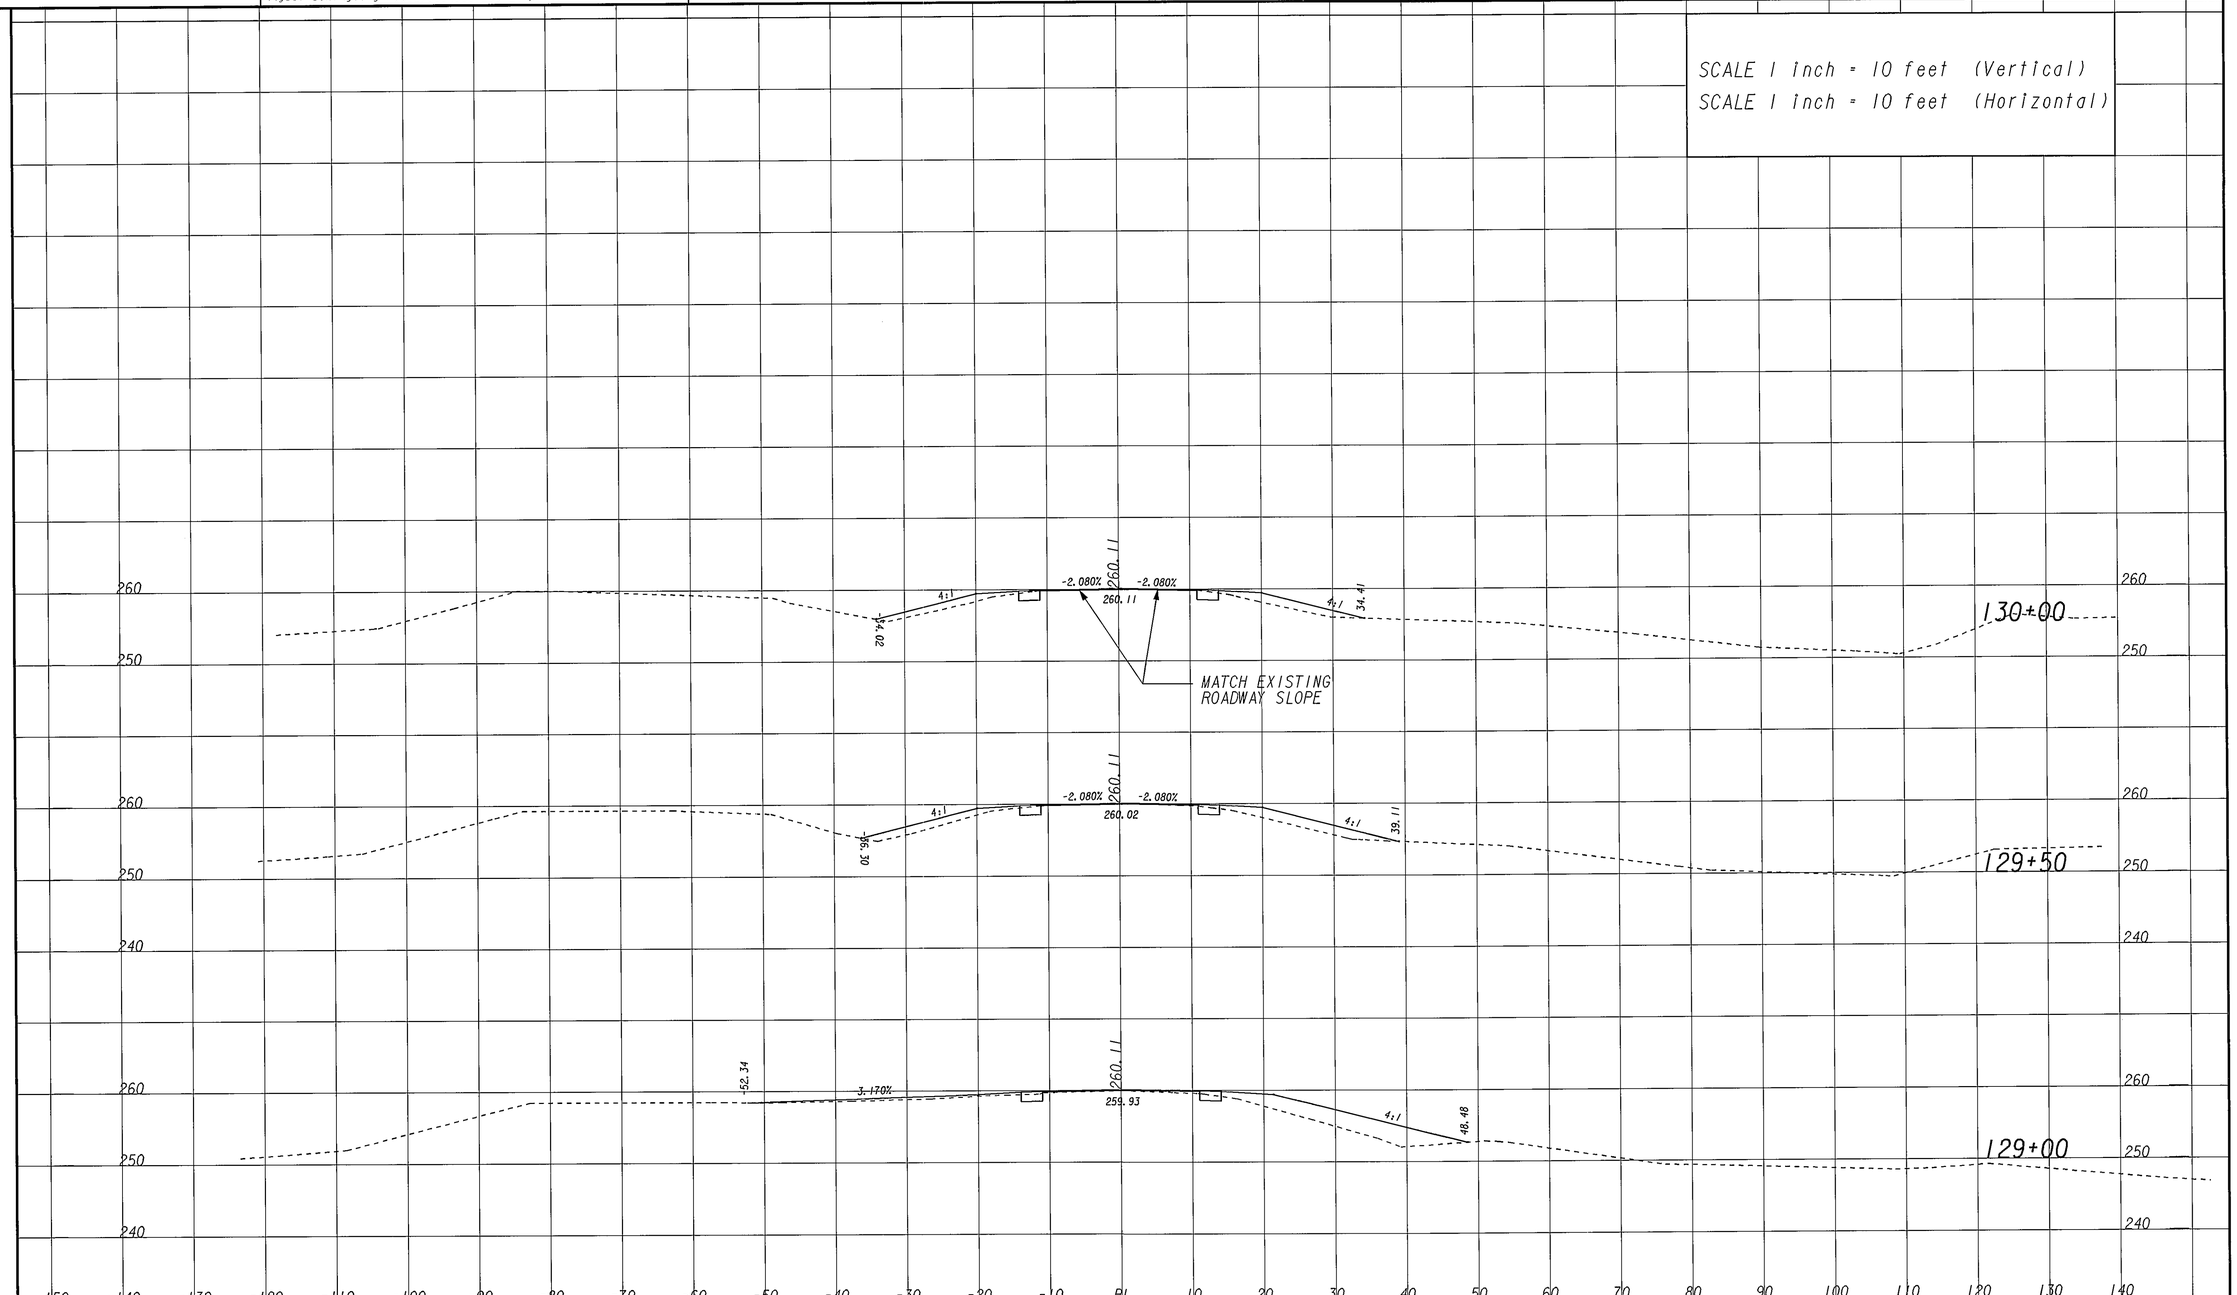

GEORGIA
DEPARTMENT OF TRANSPORTATION

REVISION DATES

STATE OF GEORGIA
DEPARTMENT OF TRANSPORTATION
OFFICE: DISTRICT 4

CROSS SECTIONS

SR 256/SCOOTERVILLE HWY.
@ WARRIOR CREEK

DRAWING No. 23-11

3/1/2007 SUXSEW