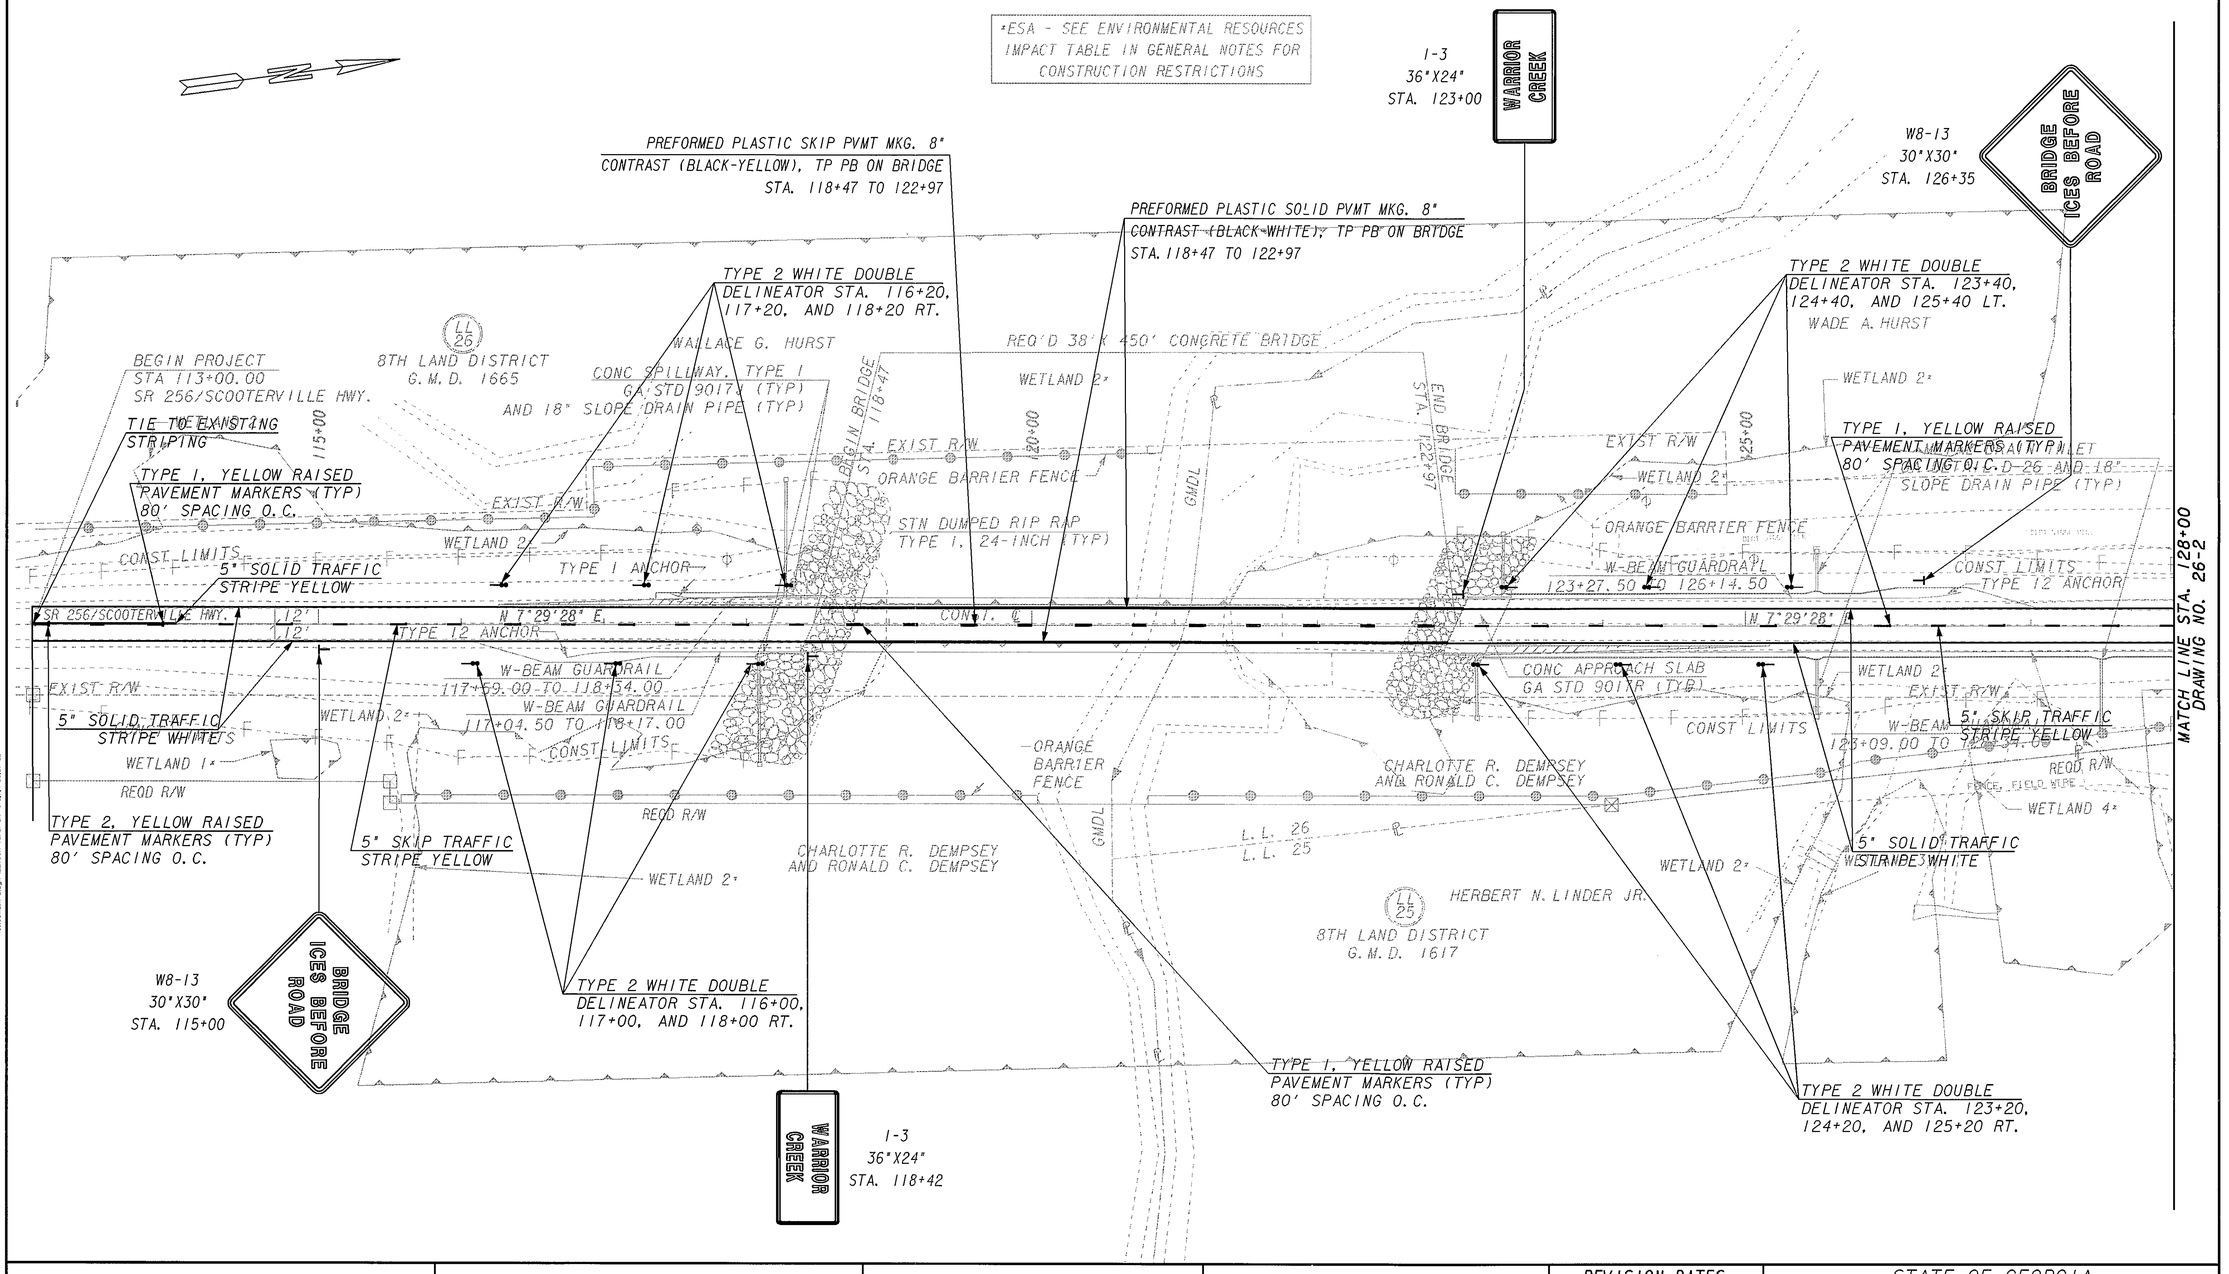

GEORGIA
DEPARTMENT OF TRANSPORTATION

SCALE IN FEET
0 50 100 200

REVISION DATES		

STATE OF GEORGIA
DEPARTMENT OF TRANSPORTATION
OFFICE: DISTRICT 4

SIGNING AND MARKING PLANS

SR 256/SCOOTERVILLE HWY.
@ WARRIOR CREEK

DRAWING No. 26-1

3/1/2007 GPLN