Fri Apr 13 15:30:32 2007
slasseter

C:\TMP\000\431410rcl.prf
\\gdot-dsnl\gocfg\resources\Gdot98.TBL

G:\431410\431410rcl.dgn

STATE	PROJECT NUMBER	SHEET NO.	TOTAL SHEETS
GEORGIA	STP-029-1(32)	1	19

PROJECT STP-029-1 (32)

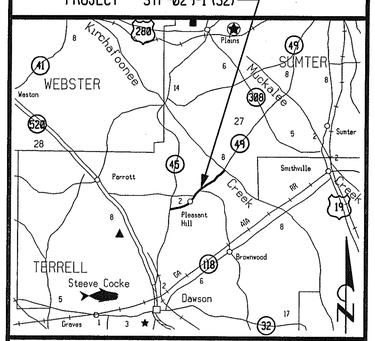

LOCATION SKETCH

DEPARTMENT OF TRANSPORTATION
STATE OF GEORGIA

RIGHT OF WAY OF PROPOSED
S. R. 49 REALIGNMENT FROM S. R. 45 TO MILE LOG 3.14
TERRELL COUNTY

FEDERAL AID PROJECT

Georgia D.O.T. P.I. No. 431410
FEDERAL ROUTE No. N/A
STATE ROUTE No. 49

CONVENTIONAL SIGNS

STATE OR COUNTY LINE
CITY LIMIT LINE
LAND LOT LINE
PROPERTY LINE
SURVEY OR BASE LINE
RIGHT OF WAY LINE
- EXISTING
- REQUIRED
- LIMIT OF ACCESS
- R/W & LIMIT OF ACCESS
- R/W MARKERS

FENCE
RAILROAD
POWER LINE
TELEPHONE LINE
POWER POLES
TELEPHONE OR TELEGRAPH POLES

NOTE: THE CO-ORDINATES LISTED ARE WEST ZONE GRID CO-ORDINATES BASED ON THE GA. STATE PLANE CO-ORDINATE SYSTEM OF 1985.
HORIZONTAL DATUM : NAD 1983 MARN
VERTICAL DATUM : NAVD 1929

MIDPOINT COORDINATE
STATION 193+00.00
N 682600
E 426000

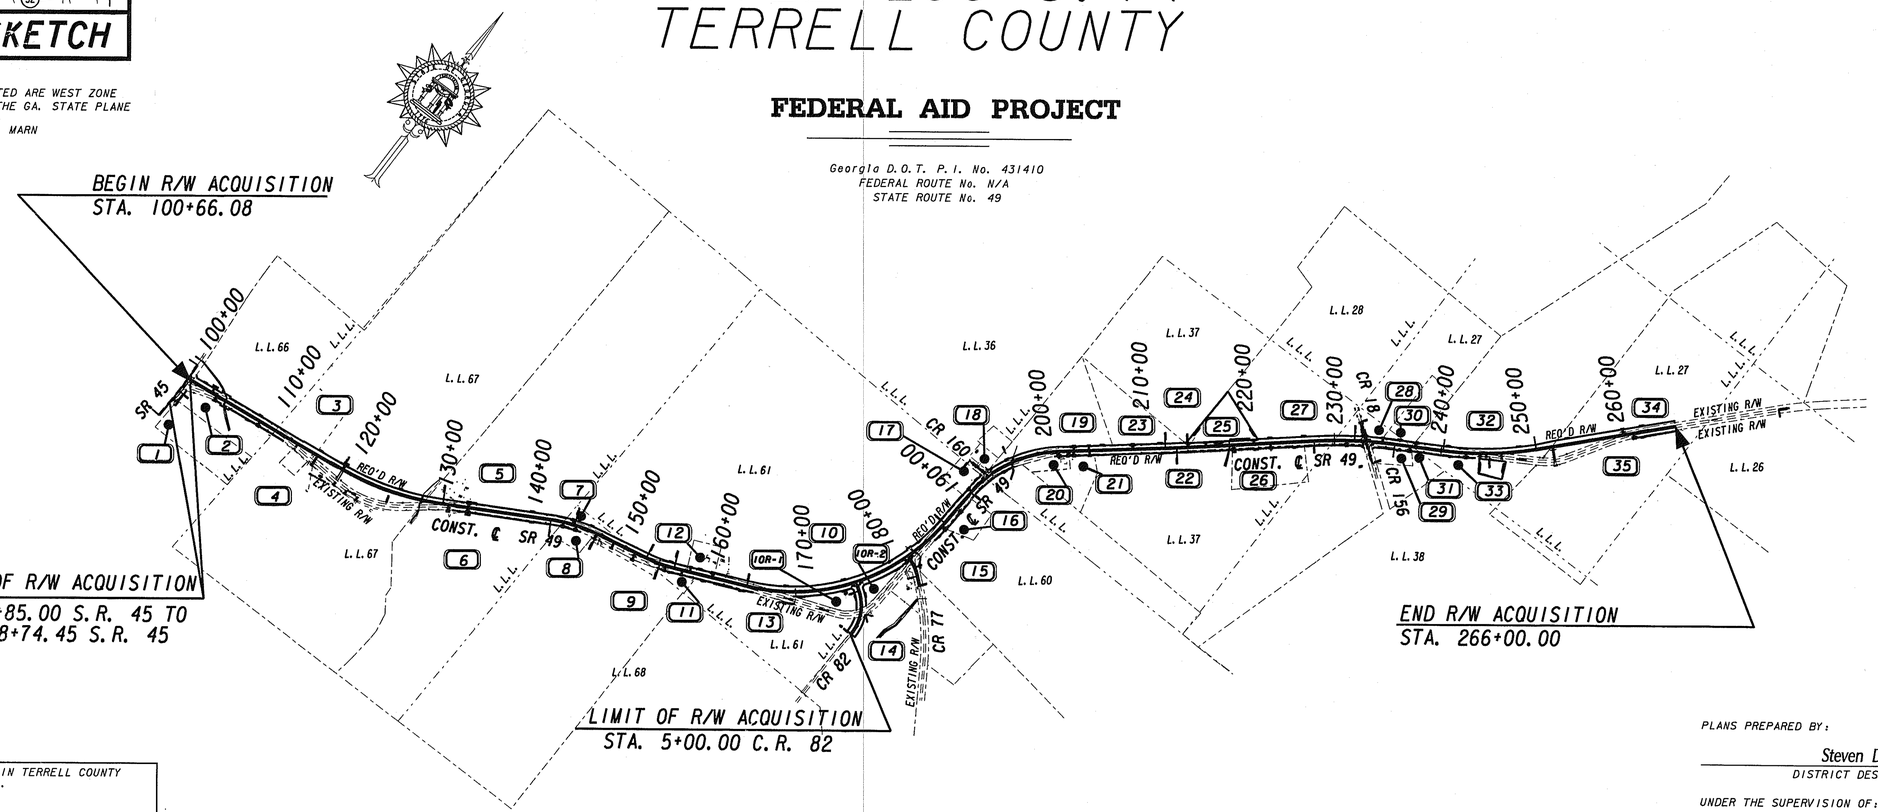

LAND DISTRICT 12
LAND LOTS 27, 36, 37, 38
60, 61, 66, 67, 68
G.M.D. 811

THIS PROJECT IS LOCATED 100% IN TERRELL COUNTY AND CONGRESSIONAL DISTRICT 2 .

PROJECT DESIGNATION : EXEMPT
PDP CLASSIFICATION :
FUNCTIONAL CLASSIFICATION : RURAL MINOR ARTERIAL

SCALE IN FEET
0 750 1500 3000

LENGTH OF R/W PROJECT	COUNTY NO. 273
	MILES
NET LENGTH OF RIGHT OF WAY	3.131
NET LENGTH OF EXCEPTIONS	0.000
GROSS LENGTH OF RIGHT OF WAY	3.131

PLANS PREPARED BY:
Steven D. Lasseter
DISTRICT DESIGN SQUAD LEADER

UNDER THE SUPERVISION OF:
Ralph S. Griffin
DISTRICT DESIGN ENGINEER

DATE — HOWARD P. COPELAND, STATE RIGHT OF WAY ADMINISTRATOR

LOCATION AND DESIGN APPROVAL DATE 9/24/2001

PLANS COMPLETED DATE 3/23/06

REVISION DATES:

6-29-06 SHTS 2, 3, 6,	SHTS 6-8 & 10				
9-12, 14, 15, 17 & 18	4-12-07 SHTS 11, 12,				
1-18-07 SHTS 13, 14,	13, 14, 16, 18 & 19				
15 & 16					
1-25-07 SHTS 2, 5 & 7					
1-29-07 SHT 11					
2-21-07 SHTS 8-10					
3-05-07 SHTS 15-17					
& 19					
3-12-07 SHTS 2-4,					

NOTE:
ALL REFERENCES IN THIS DOCUMENT, WHICH INCLUDES ALL PAPERS, WRITINGS, DOCUMENTS DRAWINGS, OF PHOTOGRAPHS USED, OR TO BE USED IN CONNECTION WITH THIS DOCUMENT, TO "STATE HIGHWAY DEPARTMENT OF GEORGIA", "STATE HIGHWAY DEPARTMENT", "GEORGIA STATE HIGHWAY DEPARTMENT", "HIGHWAY DEPARTMENT", OR "DEPARTMENT" WHEN THE CONTEXT THEREOF MEANS THE STATE HIGHWAY DEPARTMENT OF GEORGIA MEAN, AND SHALL BE DEEMED TO MEAN THE DEPARTMENT OF TRANSPORTATION.

THE DATA, TOGETHER WITH ALL OTHER INFORMATION SHOWN ON THESE PLANS, OR IN ANY WAY INDICATED THEREBY, WHETHER BY DRAWINGS OR NOTES, OR IN ANY OTHER MANNER, ARE BASED UPON FIELD INVESTIGATIONS AND ARE BELIEVED TO BE INDICATIVE OF ACTUAL CONDITIONS. HOWEVER, THE SAME ARE SHOWN AS INFORMATION ONLY, ARE NOT GUARANTEED, AND DO NOT BIND THE DEPARTMENT OF TRANSPORTATION IN ANY WAY. THE ATTENTION OF THE BIDDER IS SPECIFICALLY DIRECTED TO ARTICLES 102.04, 102.05, AND 104.03 OF THE SPECIFICATIONS OF THE DEPARTMENT OF TRANSPORTATION, STATE OF GEORGIA, FOR THE CONSTRUCTION OF ROADS AND BRIDGES, CURRENT EDITION, AND ANY MODIFICATIONS THEREOF, WHICH WILL BE A PART OF THIS CONTRACT.

ALL WORK TO BE DONE IN ACCORDANCE WITH THE SPECIFICATIONS OF THE DEPARTMENT OF TRANSPORTATION OF GEORGIA, CURRENT EDITION. AS APPROVED BY THE FEDERAL HIGHWAY ADMINISTRATION.

PROJECT: STP-029-1(32) TERRELL COUNTY

000-29-A

000-29-A

COVERS