STATE	PROJECT NUMBER	SHEET NO.	TOTAL SHEETS
GA.	EDS00-0027-00(174)	904	1057

NOTE: ORANGE BARRIER FENCE TO BE PLACED BEFORE CLEARING AND GRUBBING.

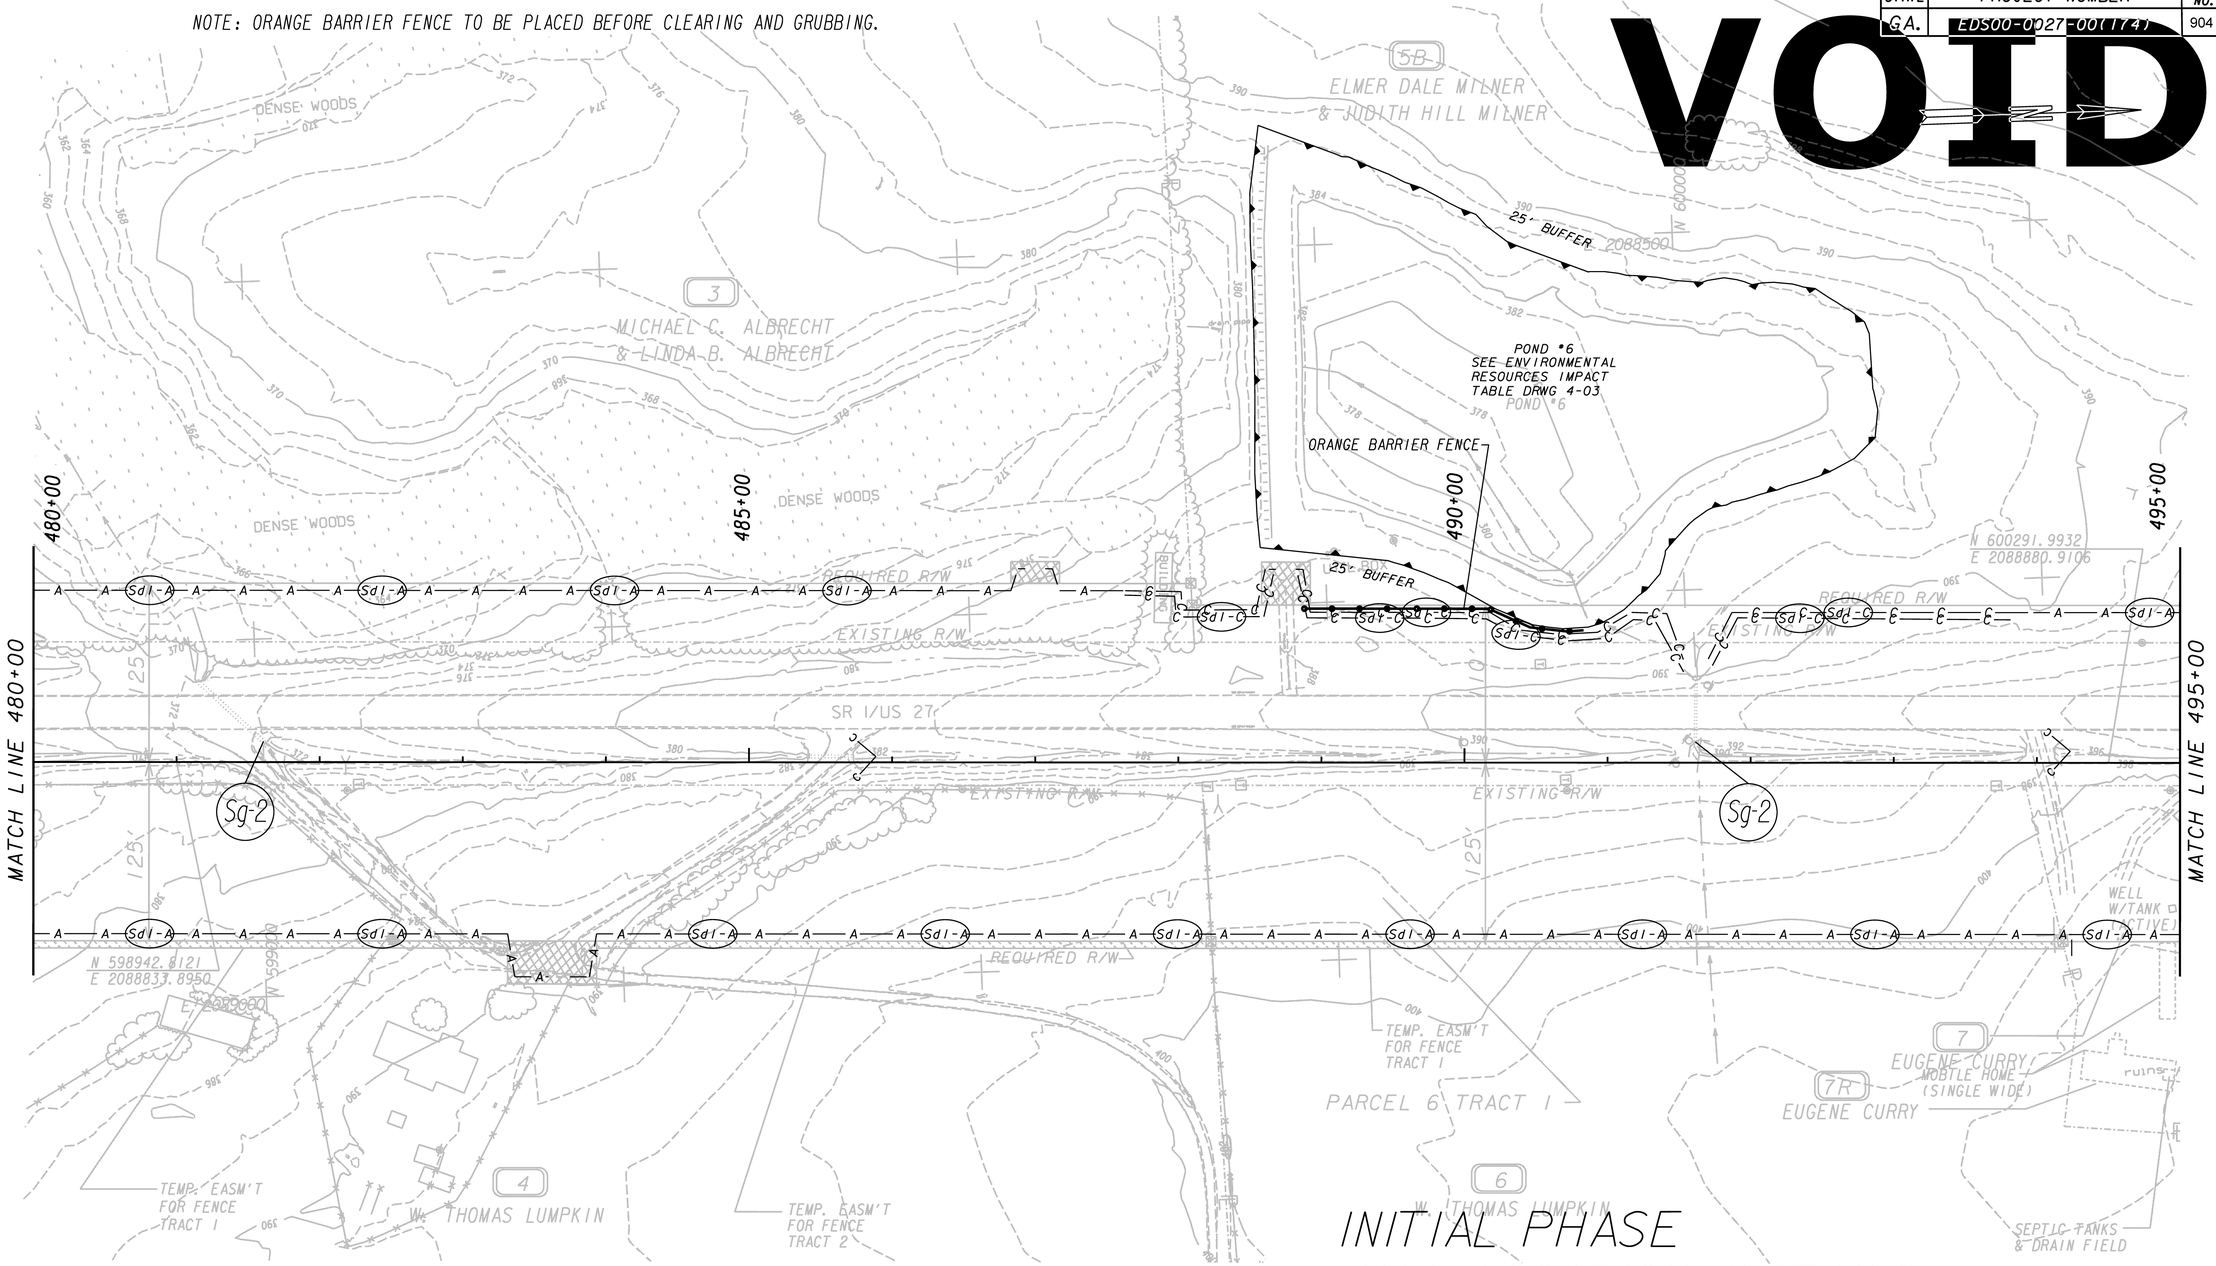

INITIAL PHASE
BMP LOCATION DETAILS

SCALE IN FEET
0 50 100 200

PROPERTY AND EXISTING R/W LINE	BEGIN LIMIT OF ACCESS.....BLA
REQUIRED R/W LINE	END LIMIT OF ACCESS.....ELA
CONSTRUCTION LIMITS	REQ'D LIMIT OF ACCESS
EASEMENT FOR CONSTR & MAINTENANCE OF SLOPES OR DITCH	REQ'D R/W AND L/A
EASEMENT FOR CONSTR OF SLOPES	EXISTING R/W AND L/A
EASEMENT FOR CONSTR OF DRIVES	EXISTING R/W AND REQ'D L/A

Moreland Altobelli Associates, Inc.

DATE	REVISIONS

GEORGIA
DEPARTMENT OF TRANSPORTATION
EROSION & SEDIMENT CONTROL PLANS
BMP LOCATION DETAILS
PROJECT - EDS00-0027-00(174)
COUNTY - RANDOLPH
DATE: DRAWING NO 54-04

...\plans\bpa\422235ec_ph1_04.dgn 2/21/2013 8:45:50 AM