VOID

DATETIME$$$	TIME$$$	PRF	DGN	STATE	PROJECT NUMBER	TOTAL SHEETS
$USER$		$$PENTABLE$$		GA	STP00-0032-02(028)	1133

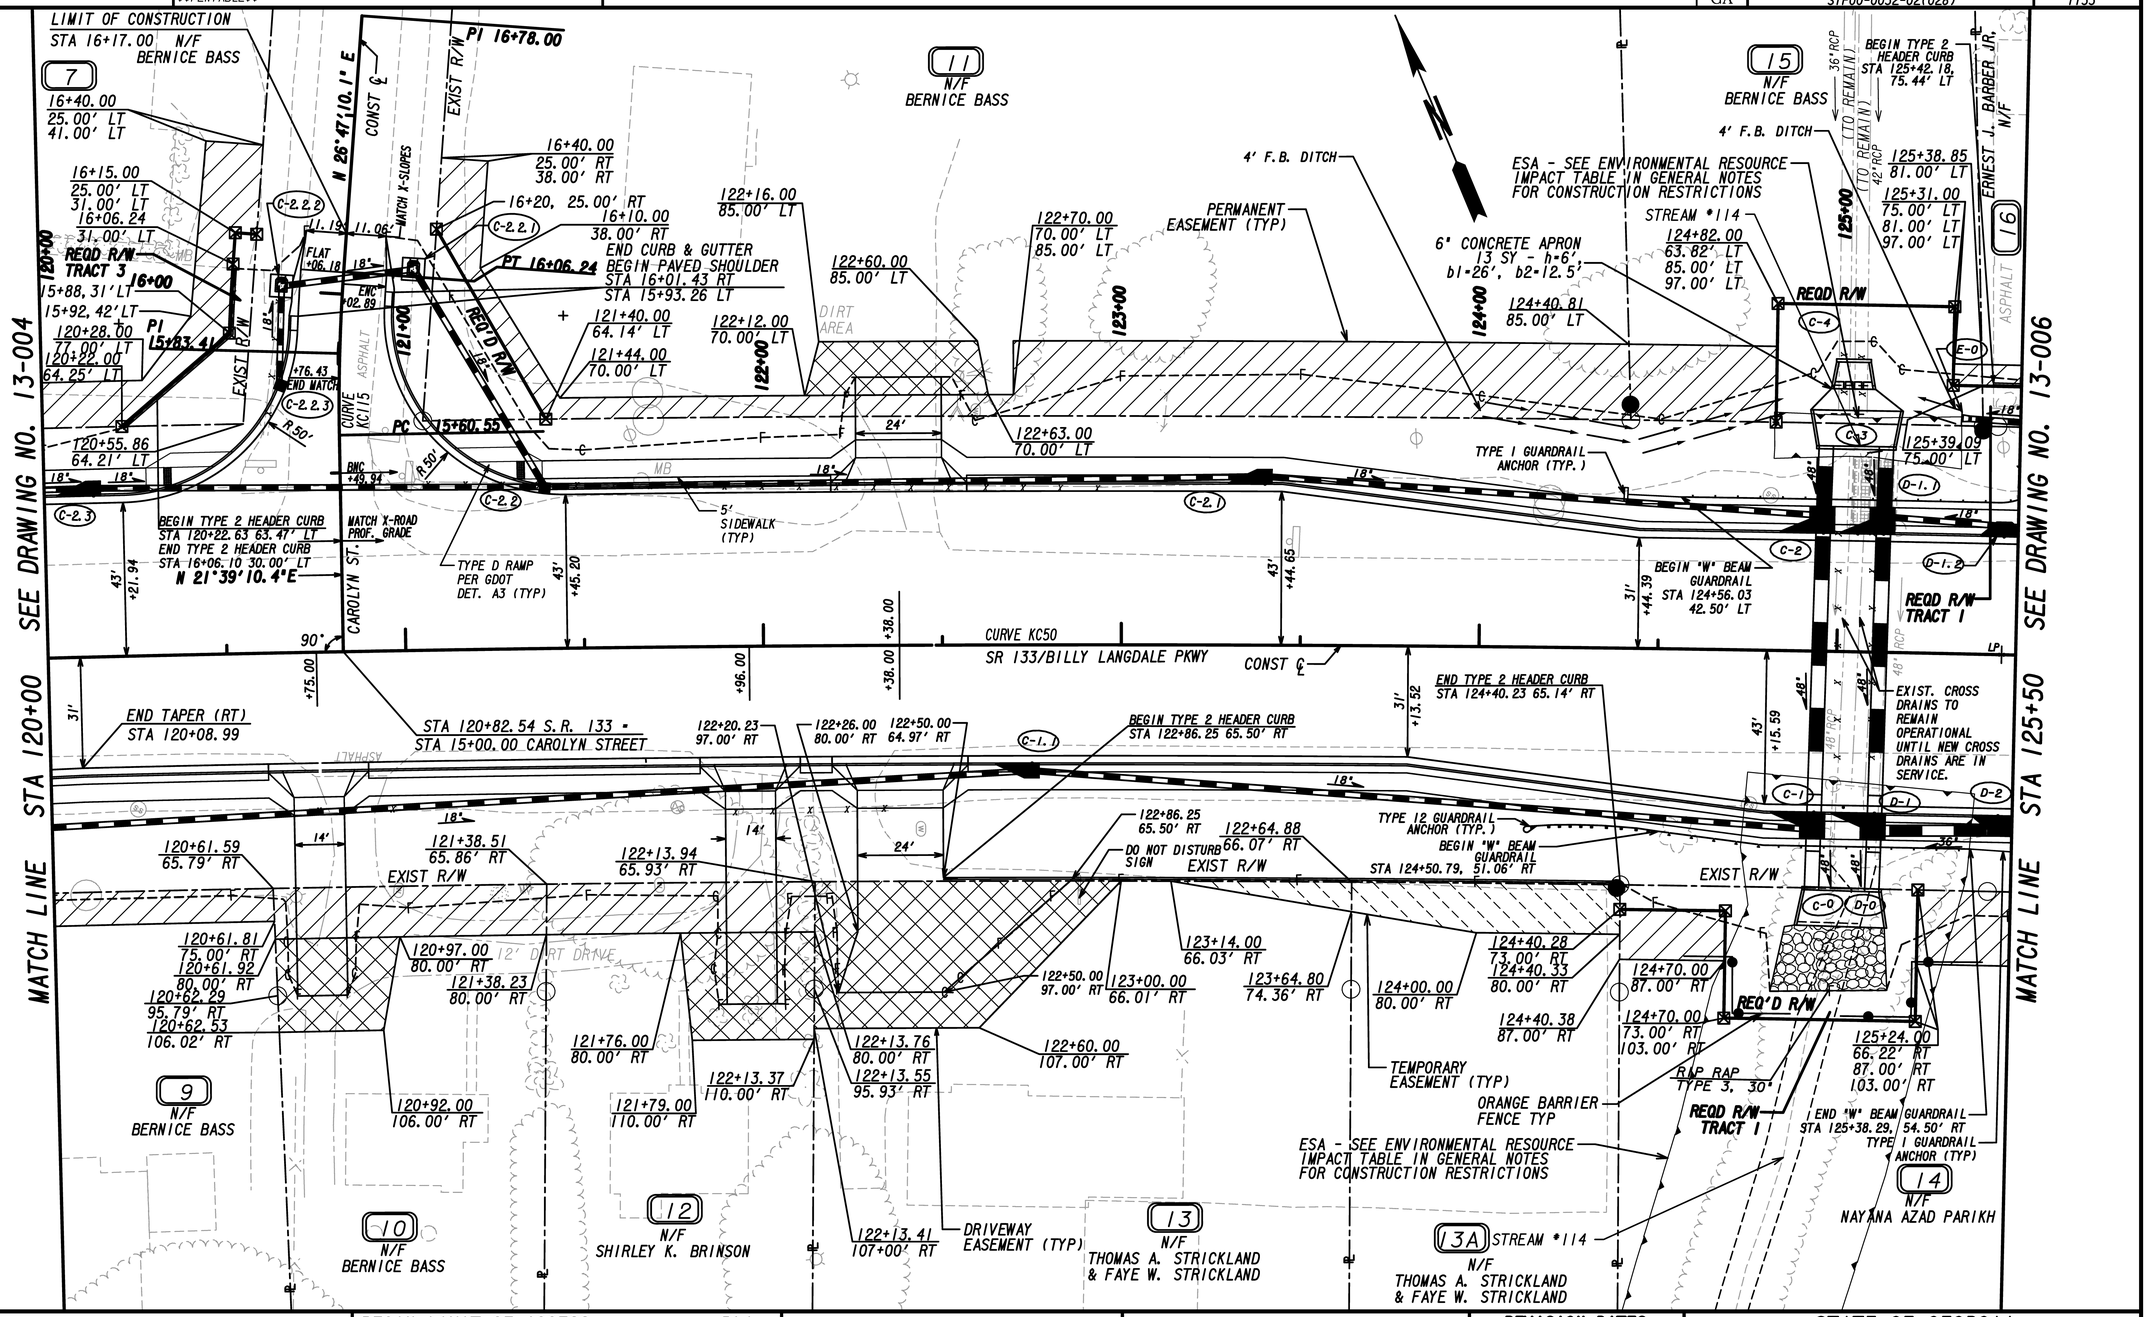

PROPERTY AND EXISTING R/W LINE	
REQUIRED R/W LINE	
CONSTRUCTION LIMITS	—C— —F—
EASEMENT FOR CONSTR & MAINTENANCE OF SLOPES	
EASEMENT FOR CONSTR OF SLOPES	
EASEMENT FOR CONSTR OF DRIVES	

BEGIN LIMIT OF ACCESS	BLA
END LIMIT OF ACCESS	ELA
LIMIT OF ACCESS	
R/W AND LIMIT OF ACCESS	
EXISTING R/W LINE	

Columbia Engineering
LAND PLANNERS · CIVIL ENGINEERS · LANDSCAPE ARCHITECTS · SURVEYORS
2763 Meadow Church Road, Suite 100
Duluth, GA 30097-4989
Phone: (770) 925-0357
Fax: (770) 925-0565

SCALE IN FEET
0 20 40 80

REVISION DATES

STATE OF GEORGIA
DEPARTMENT OF TRANSPORTATION
OFFICE: PROGRAM DELIVERY

MAINLINE PLAN

SR133 FM SPENCE FLD TO SR35
COLQUITT COUNTY

DRAWING No. 13-005