VOID

DATETIME$$$ TIME$$$ $USER$	PRF $$PENTABLE$$	DGN	STATE	PROJECT NUMBER	TOTAL SHEETS
			GA	STP00-0032-02(028)	1133

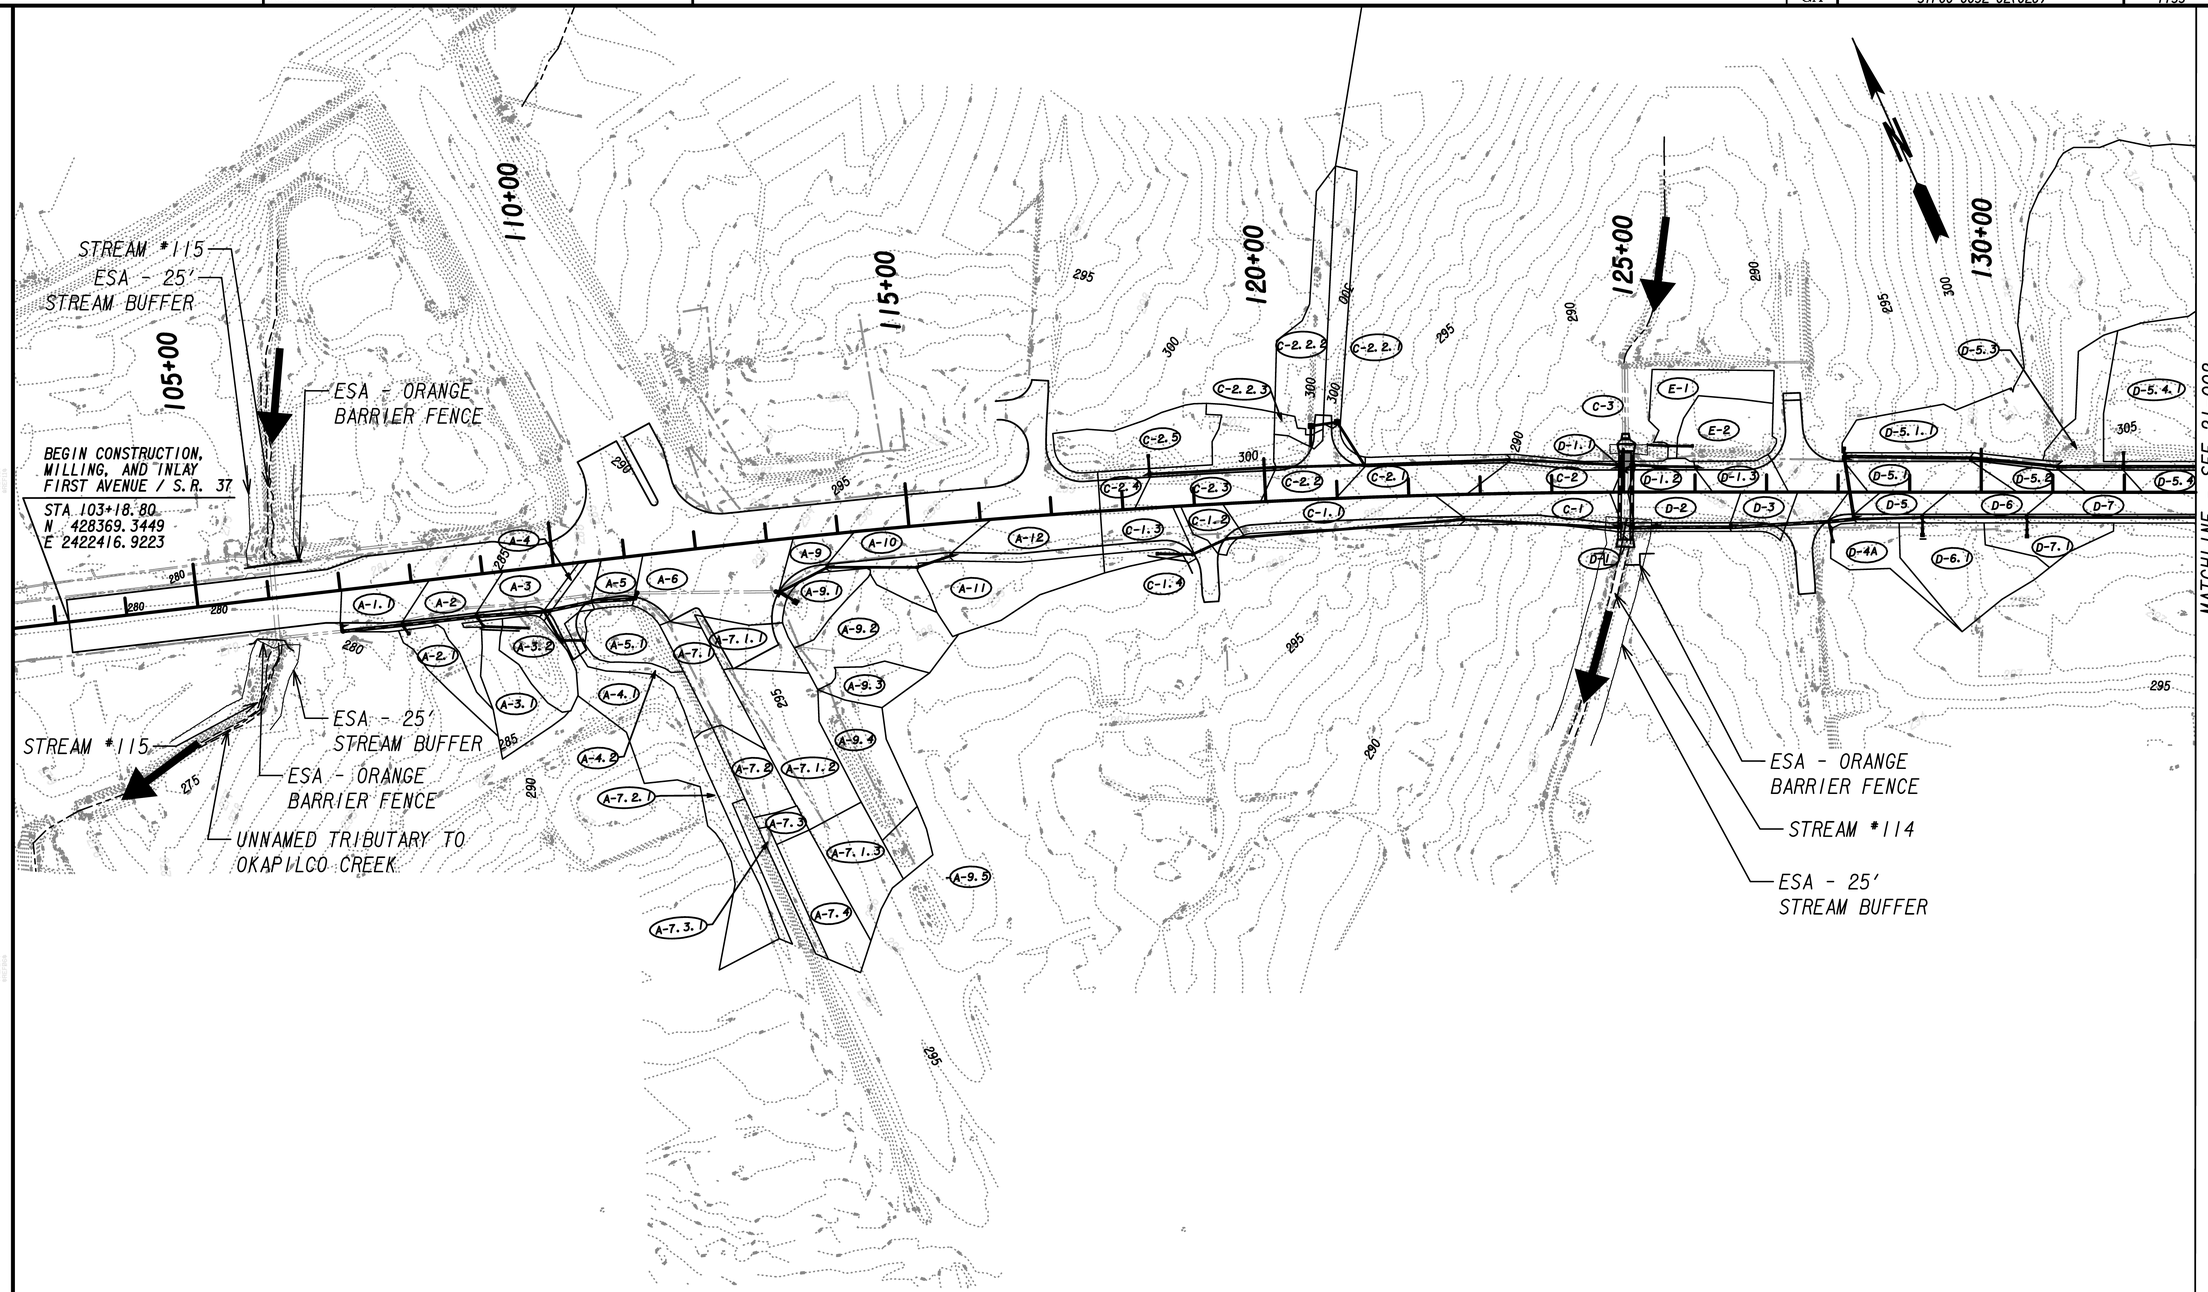

TOTAL PROJECT AREA = 87.4 Ac.
TOTAL DISTURBED AREA = 40.8 Ac.

Columbia Engineering
LAND PLANNERS · CIVIL ENGINEERS · LANDSCAPE ARCHITECTS · SURVEYORS
2763 Meadow Church Road, Suite 100
Duluth, GA 30097-4989
Phone: (770) 925-0357
Fax: (770) 925-0565

SCALE IN FEET
0 100 200 400

REVISION DATES

STATE OF GEORGIA
DEPARTMENT OF TRANSPORTATION
OFFICE: PROGRAM DELIVERY

DRAINAGE AREA MAP

SR133 FM SPENCE FLD TO SR35
COLQUITT COUNTY

DRAWING No. 21-001

GPLM