VOID

DATETIME$$$	TIME$$$	PRF	DGN	STATE	PROJECT NUMBER	TOTAL SHEETS
$USER$		$$PENTABLE$$		GA	STP00-0032-02(028)	1133

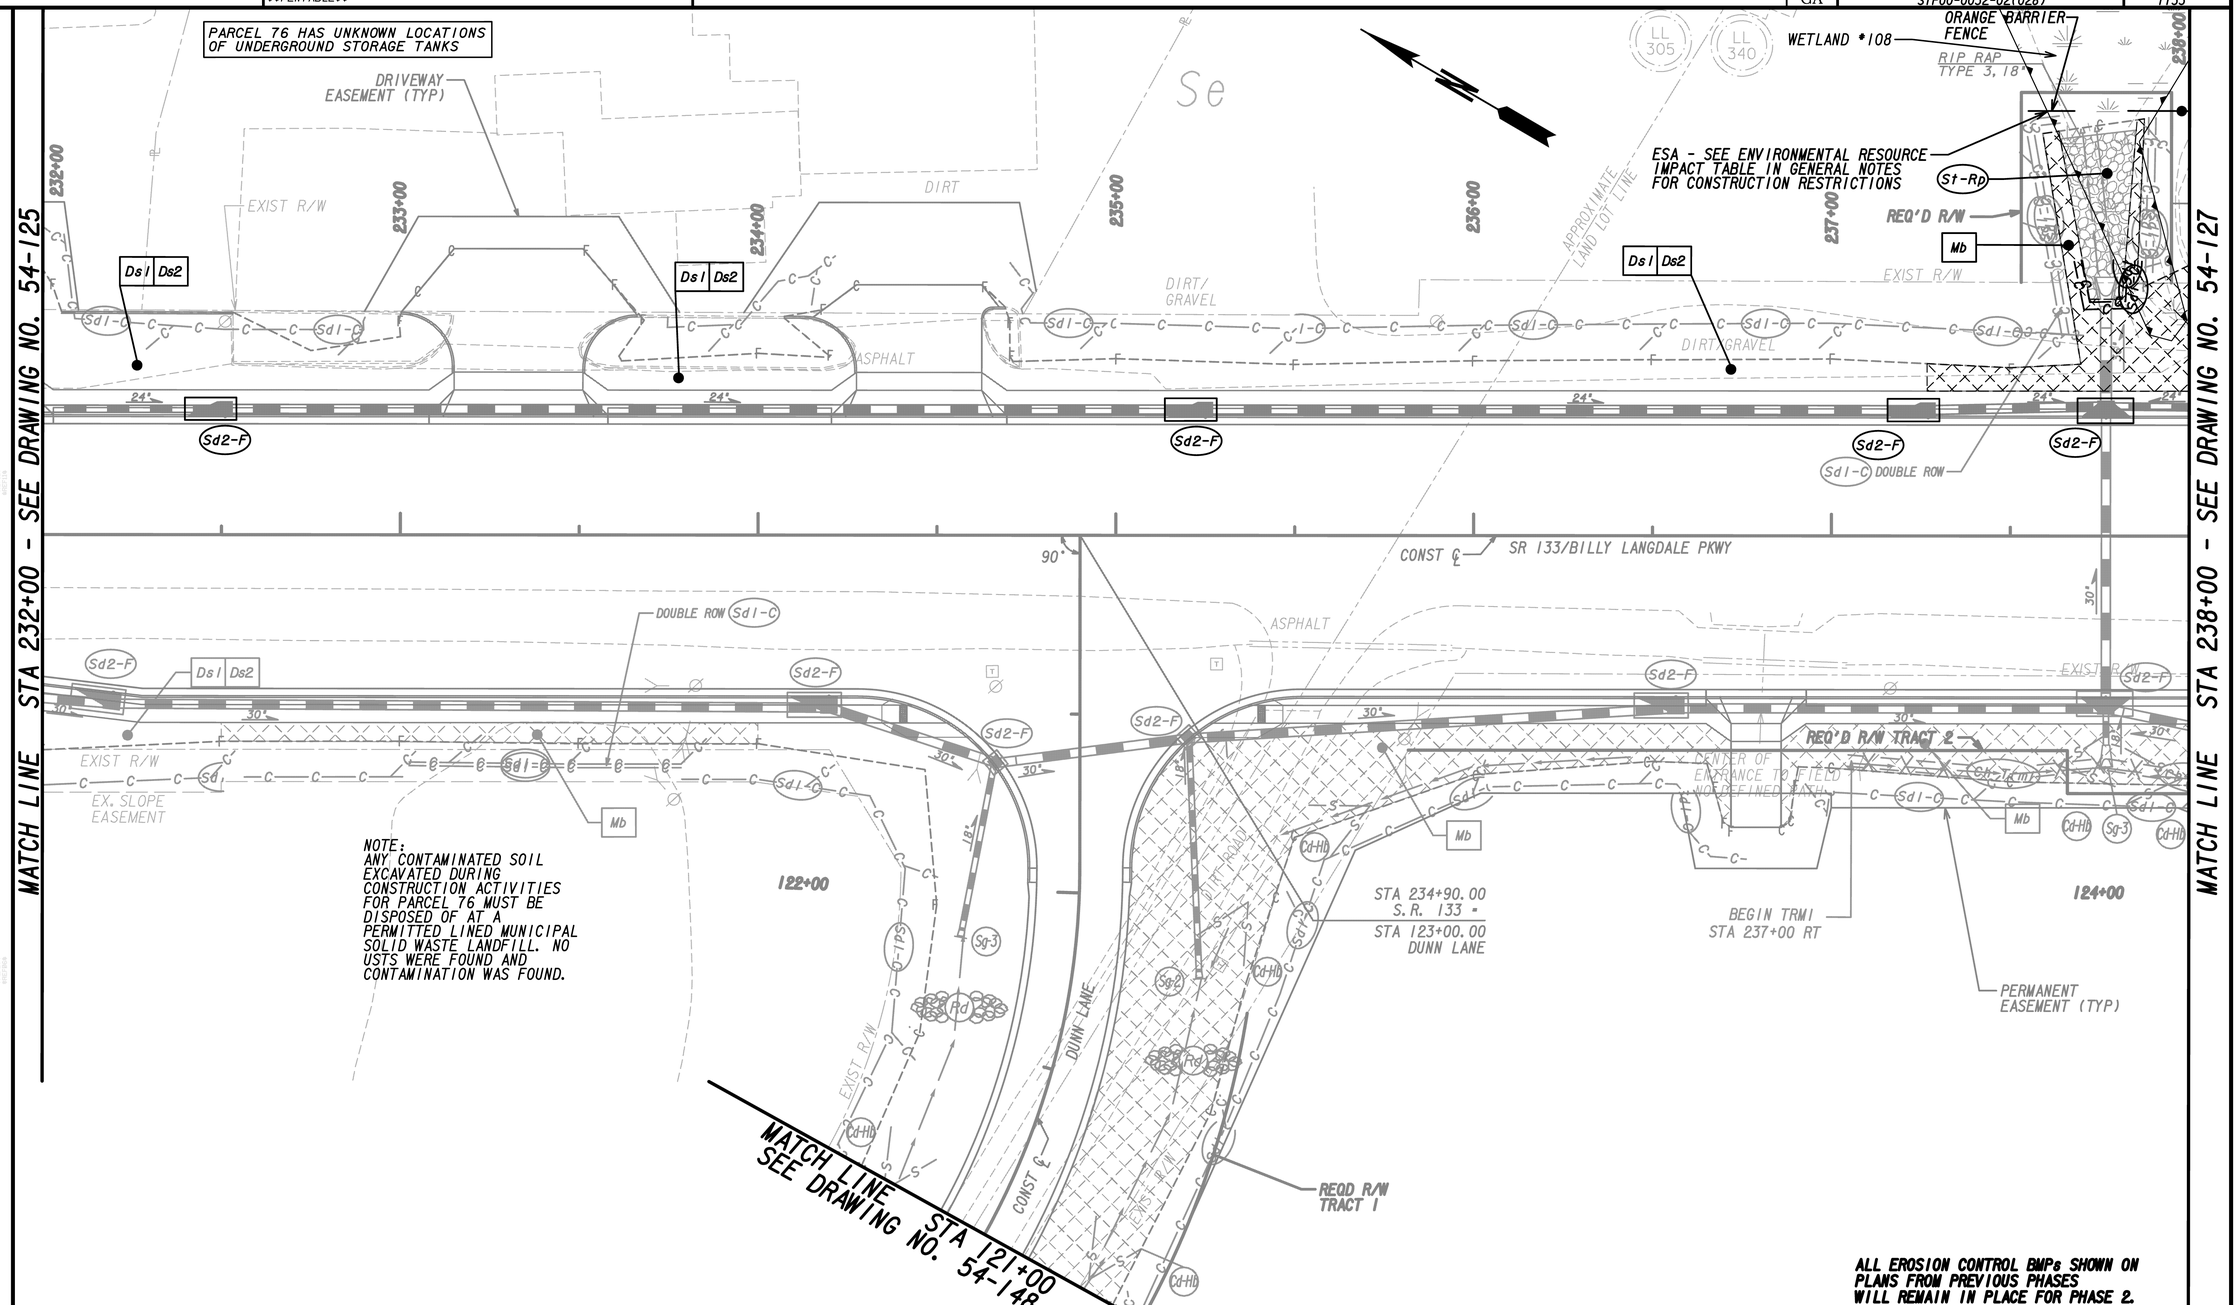

ALL EROSION CONTROL BMPs SHOWN ON PLANS FROM PREVIOUS PHASES WILL REMAIN IN PLACE FOR PHASE 2.

Columbia Engineering
LAND PLANNERS · CIVIL ENGINEERS · LANDSCAPE ARCHITECTS · SURVEYORS
2763 Meadow Church Road, Suite 100
Duluth, GA 30097-4989
Phone: (770) 925-0357
Fax: (770) 925-0565

SCALE IN FEET
0 20 40 80

REVISION DATES		
5/6/14		

STATE OF GEORGIA
DEPARTMENT OF TRANSPORTATION
OFFICE: PROGRAM DELIVERY

BMP LOCATION DETAILS
PHASE 2, STAGE 2

SR133 FM SPENCE FLD TO SR35
COLQUITT COUNTY

DRAWING No. 54-126