DATETIME$$$ TIME$$$ PRF DGN

$USER$ $$PENTABLE$$

STATE	PROJECT NUMBER	TOTAL SHEETS
GA	STP00-0032-02(028)	1133

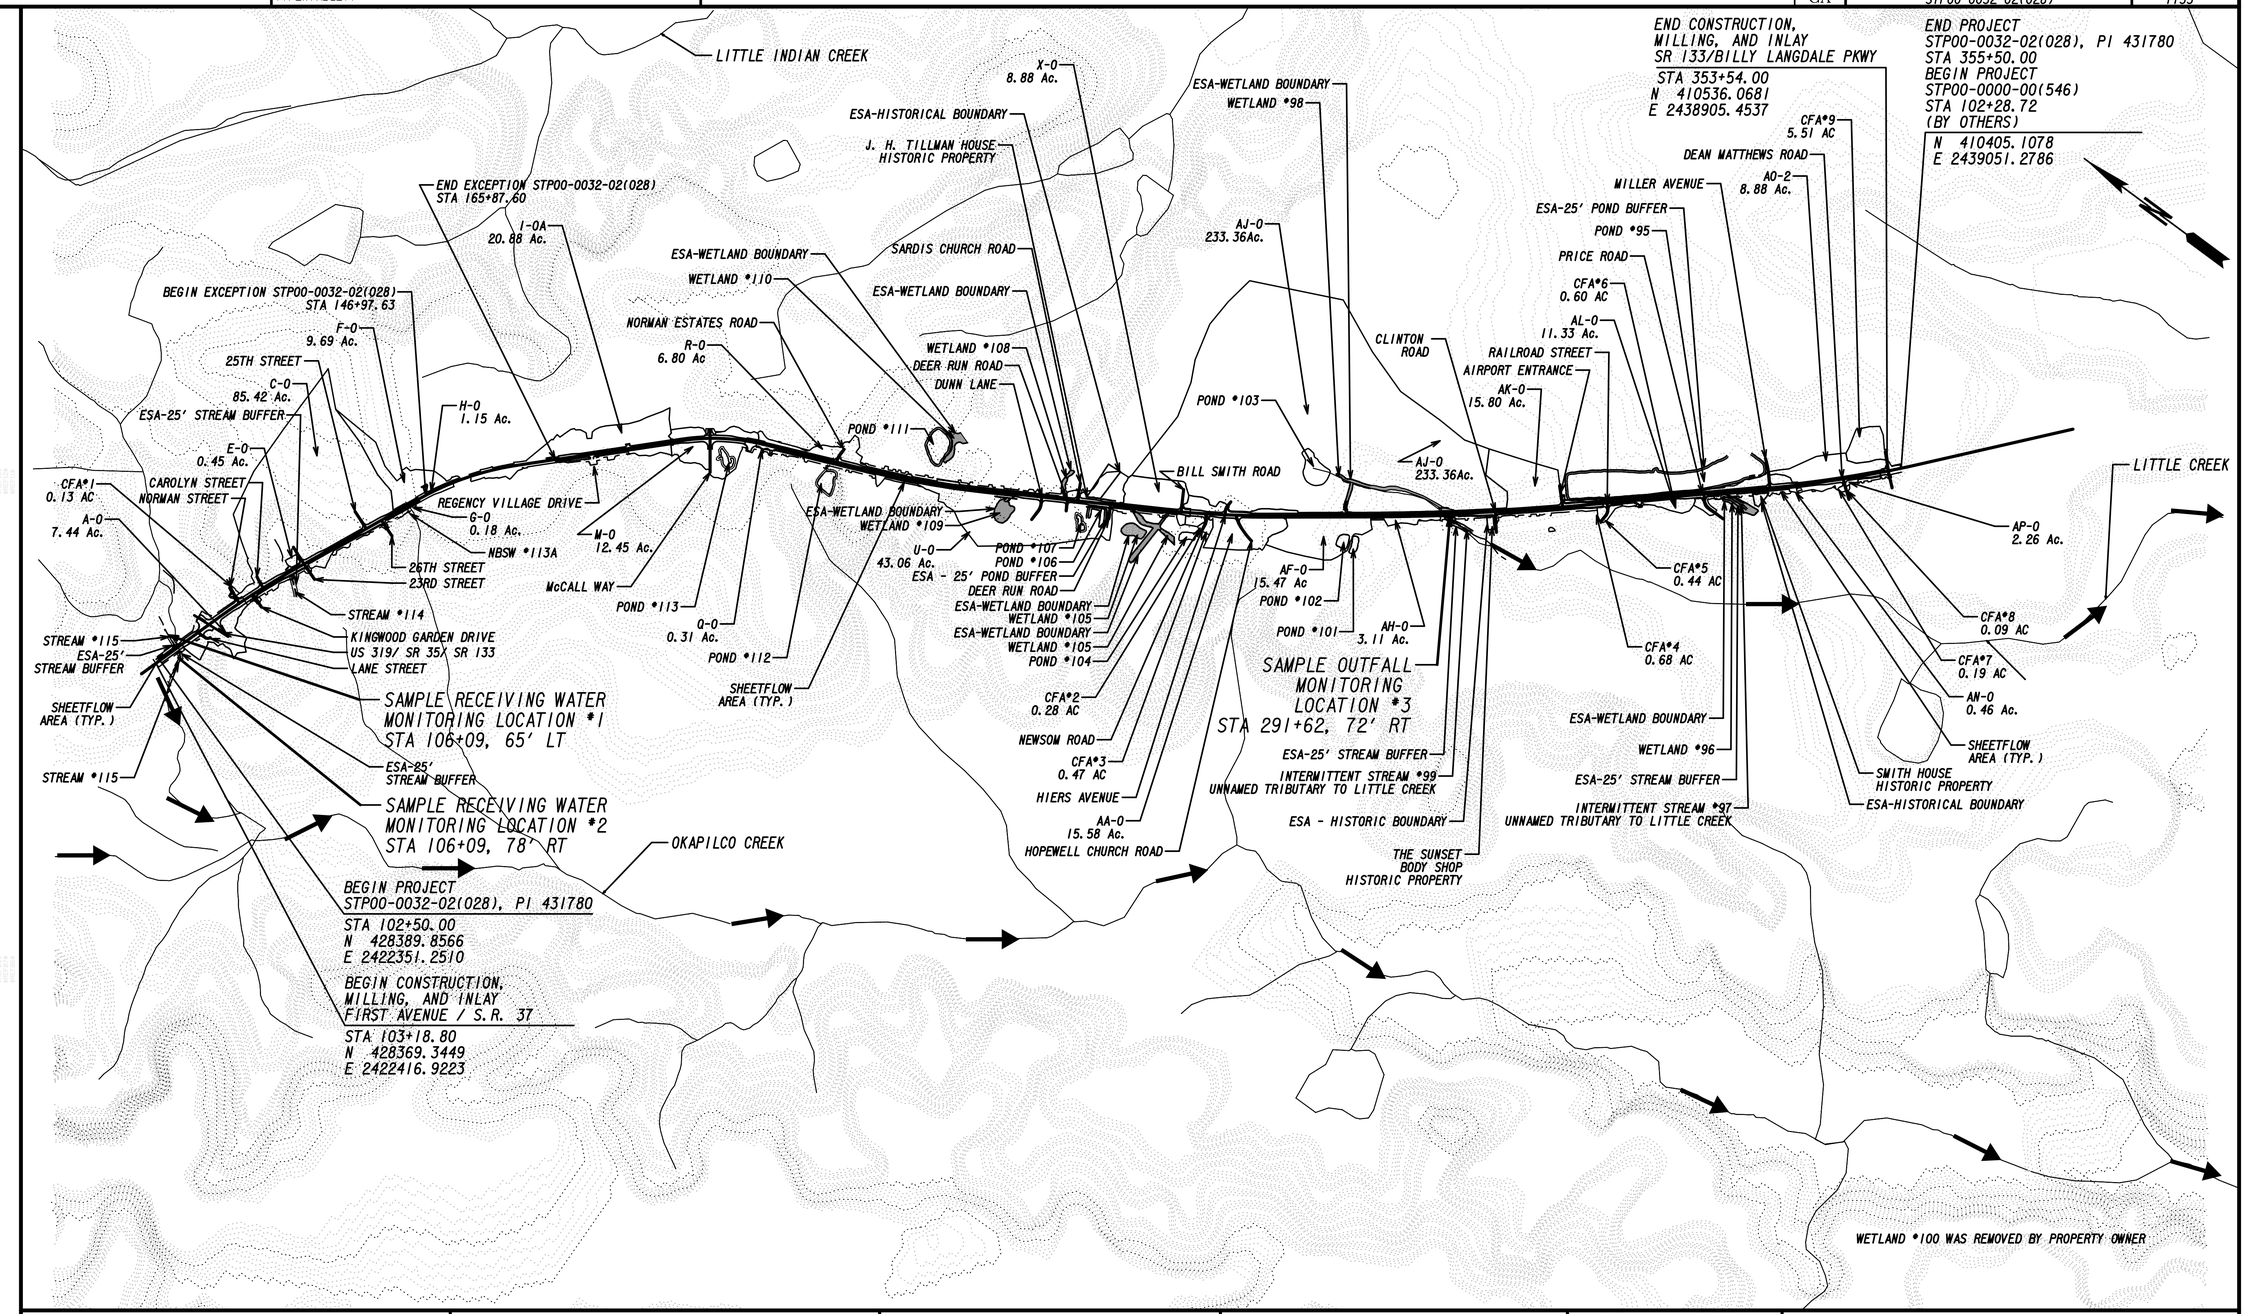

RECEIVING WATERS:
- OKAPILCO CREEK
- LITTLE CREEK

TOTAL PROJECT AREA = 87.4 Ac.
TOTAL DISTURBED AREA = 38.1 Ac.

Columbia Engineering
LAND PLANNERS • CIVIL ENGINEERS • LANDSCAPE ARCHITECTS • SURVEYORS
2763 Meadow Church Road, Suite 100
Duluth, GA 30097-4989
Phone: (770) 925-0357
Fax: (770) 925-0565

HORIZONTAL : 1" = 20'
VERTICAL : 1" = 5'

SCALE IN FEET
0 1000 2000 4000

REVISION DATES		
06/02/14		

STATE OF GEORGIA
DEPARTMENT OF TRANSPORTATION
OFFICE: PROGRAM DELIVERY

WATERSHED MAP
CMP PLAN

SR133 FM SPENCE FLD TO SR35
COLQUITT COUNTY

DRAWING No. 55-001

GPLM

C:\Projects\STP00-0032-02(028)\dgn\ 8/27/2014 10:39:40 PM