STATE	PROJECT NUMBER	SHEET NO.	TOTAL SHEETS
GA.	BRST-0510(12)	70	121

VOID

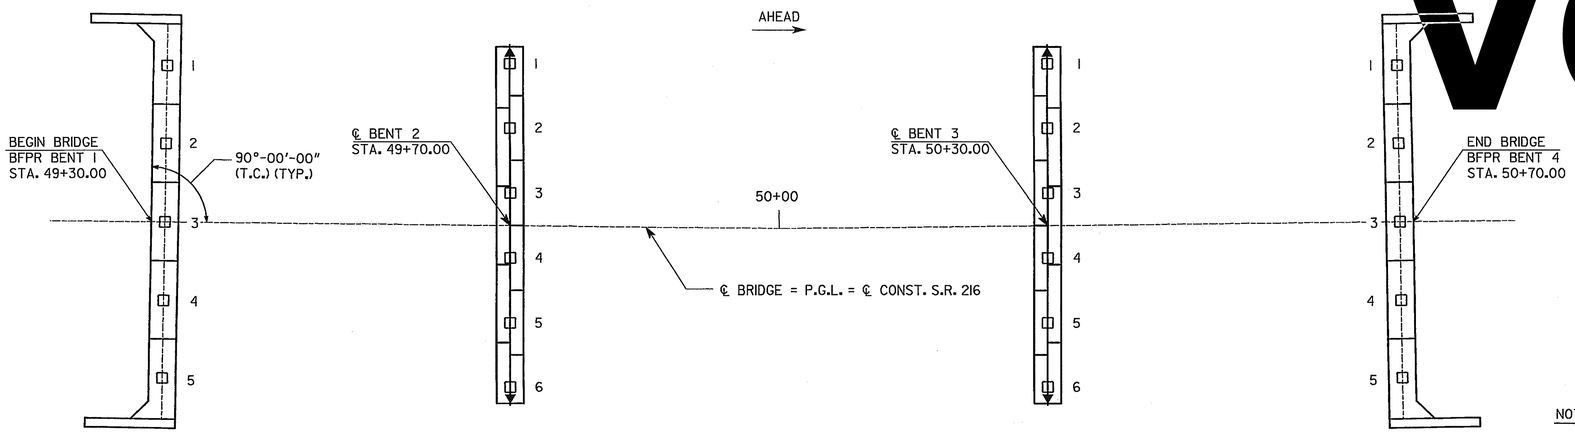

PLAN

NOTE:

THIS "AS-BUILT FOUNDATION INFORMATION" SHEET IS TO BE FILLED IN BY THE PROJECT ENGINEER AND THE ENTIRE SHEET FORWARDED TO THE OFFICE OF CONSULTANT DESIGN UPON COMPLETION OF PILE DRIVING FOR POSTING TO THE PLANS AS A PERMANENT RECORD OF THE BRIDGE CONSTRUCTION.

AS-BUILT FOUNDATION INFORMATION

BENT	PILE NO.	PILE TIP ELEVATION
1	1	
	2	
	3	
	4	
	5	

AS-BUILT FOUNDATION INFORMATION

BENT	PILE NO.	PILE TIP ELEVATION
3	1	
	2	
	3	
	4	
	5	
	6	

AS-BUILT FOUNDATION INFORMATION

BENT	PILE NO.	PILE TIP ELEVATION
2	1	
	2	
	3	
	4	
	5	
	6	

AS-BUILT FOUNDATION INFORMATION

BENT	PILE NO.	PILE TIP ELEVATION
4	1	
	2	
	3	
	4	
	5	

BRIDGE NO. 1

HNTB
1100 CIRCLE 75 PARKWAY
SUITE 650
ATLANTA, GEORGIA 30339

Ralph Whitehead Associates, Inc.
Consulting Engineers
3505 KOGER BOULEVARD
SUITE 205
DULUTH, GA 30096
(770) 452-0797

GEORGIA
DEPARTMENT OF TRANSPORTATION
PRECONSTRUCTION DIVISION-OFFICE OF BRIDGE DESIGN

DATE | REVISIONS | BY

AS-BUILT FOUNDATION INFORMATION
S.R. 216 OVER LITTLE PACHITLA CREEK
CALHOUN COUNTY BRST-0510(12)

SCALE: NO SCALE AUGUST 2004

BRIDGE SHEET 12 OF 13

DESIGNED ECU | CHECKED AAP/DPC | REVIEWED AP
DRAWN MDH | DESIGN GROUP EJC | APPROVED PVL

michaelsheffman 08/04/2006 2:40:3 AM\proj\2841-120\Vipr\bridge\TVFNAL\BF70_120.dgn
6/24/2009 2:24:26 PM \\GDOT-DSN1\GOPLOT\QCF\Road_Design_Tiff-18x12_to_Tiff-36x24.qcf jblanchard X:\CSV Information\Created CSV Files\Danielle\Images\Batch 1\442950-\Construction\442950_0070.tif GO-RD14