Fri Jun 10 16:02:02 2011 Fri Jun 10 16:02:02 2011
sbradford
\\gdot-dsn1\gocfg\resources\Gdot2007_Klp.tbl
y:\Shae\470950 BRZLB-0239-00(003) Quitman\dgn Files\470950CP02.dgn

COUNTY	PROJECT NUMBER	SHEET NO.	TOTAL SHEETS
QUITMAN	BRZLB-0239-00(003)	11	109

"USE ON CONSTRUCTION"

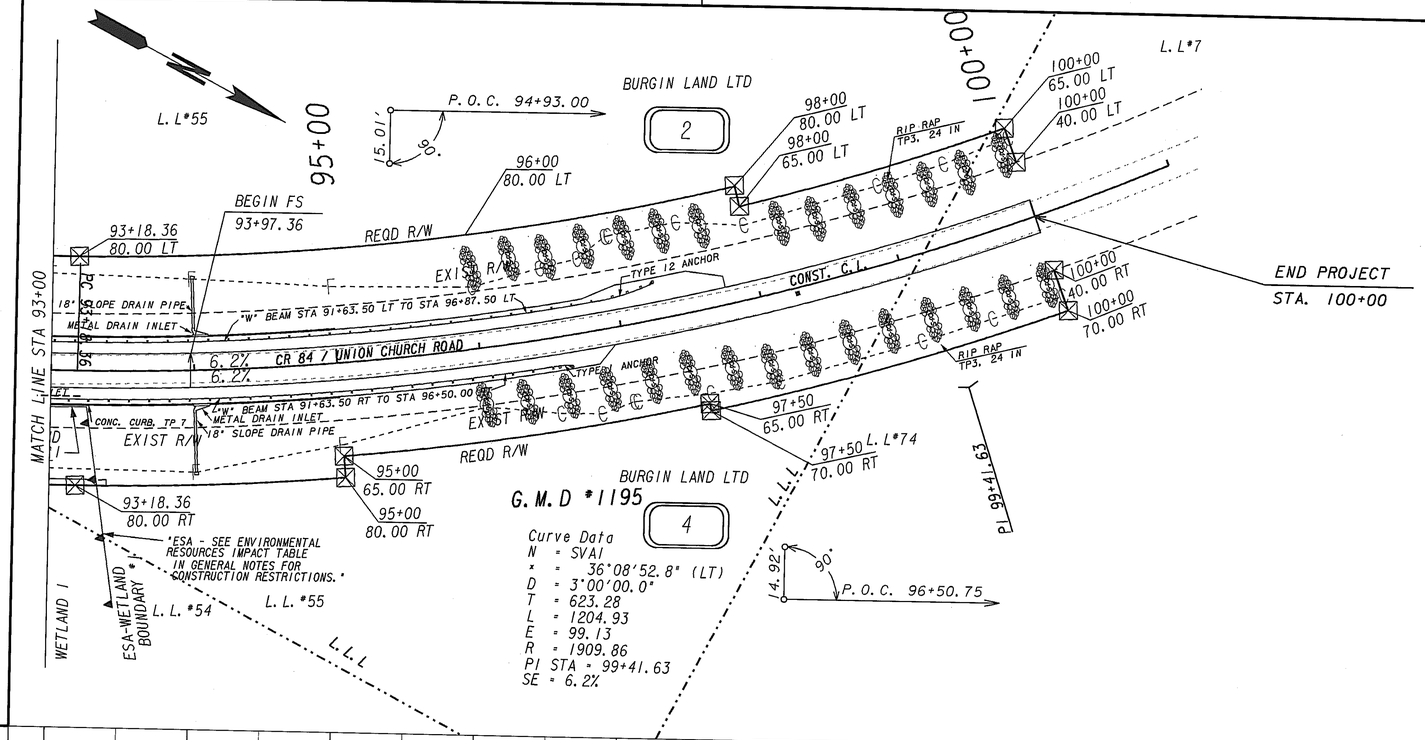

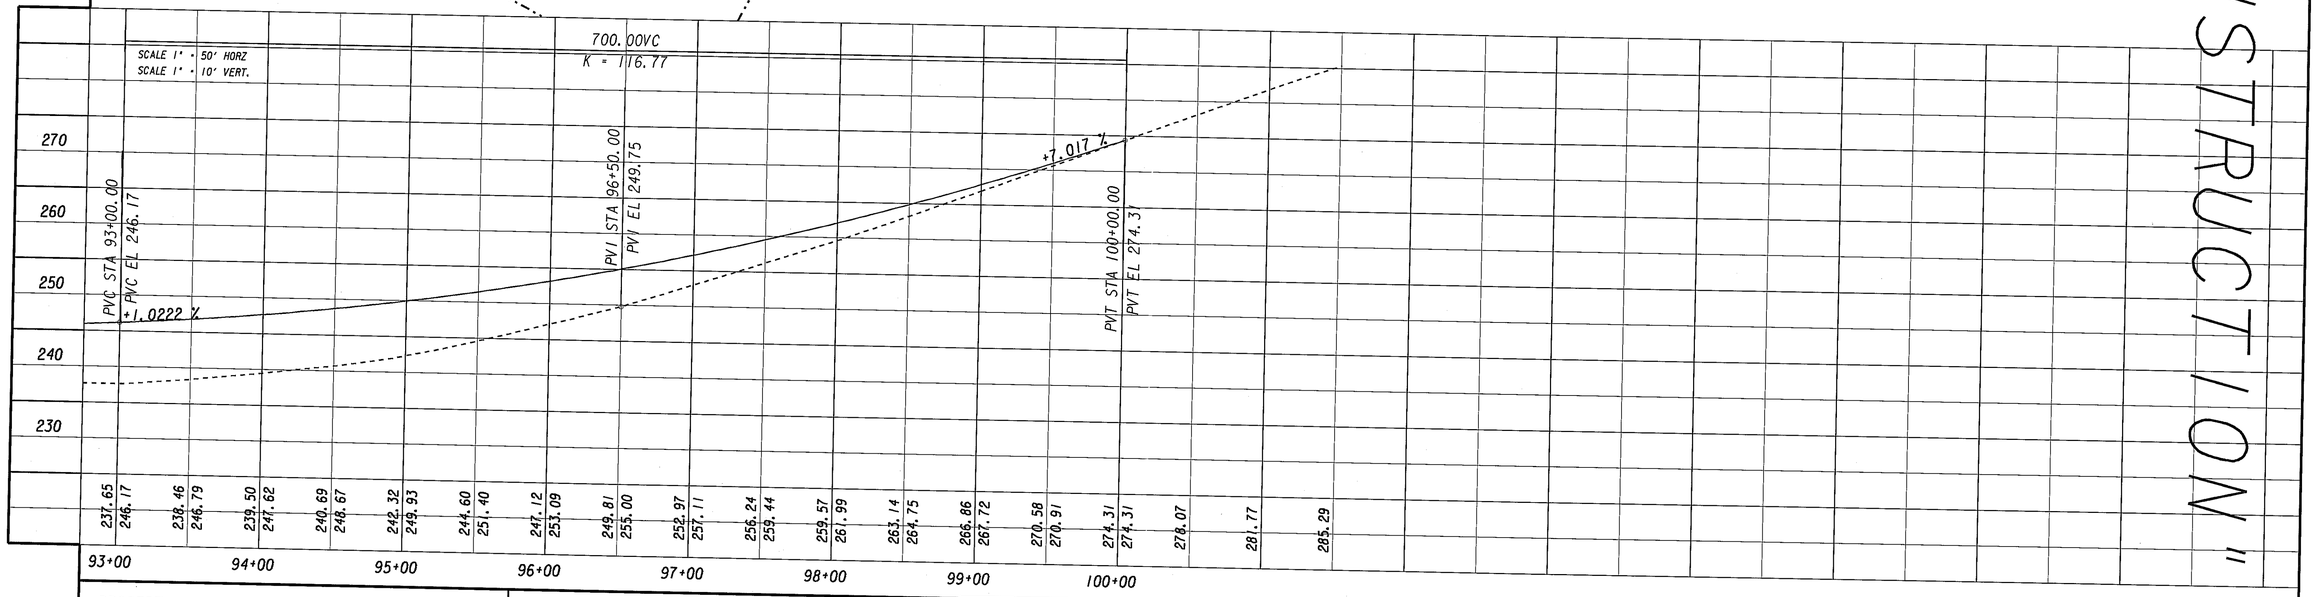

PROPERTY AND EXISTING R/W LINE
REQUIRED R/W LINE
CONSTRUCTION LIMITS
EASEMENT FOR CONSTR & MAINTENANCE OF SLOPES
EASEMENT FOR CONSTR OF SLOPES
EASEMENT FOR CONSTR OF DRIVES

BEGIN LIMIT OF ACCESS.....BLA
END LIMIT OF ACCESS.....ELA
LIMIT OF ACCESS
REQ'D R/W & LIMIT OF ACCESS

GEORGIA DEPARTMENT OF TRANSPORTATION

SCALE IN FEET
0 50 100 200

REVISION DATES
11/02/10
05/09/11
06/09/11

STATE OF GEORGIA
DEPARTMENT OF TRANSPORTATION
OFFICE: TIFTON OFFICE/DISTRICT 4

MAINLINE PLAN

CR 84/UNION CHURCH RD

DRAWING No. 13-2

GPLN