6/1/2010 Tue Jun 01 09:32:18 2010
sbradford
\\gdot-dsn1\gocfg\resources\Gdot2007_Klp.tbl
y:\Shae\470950 BRZLB-0239-00(003) Quitman\dgn Files\470950XS01.dgn

STATE	PROJECT NUMBER	SHEET NO.	TOTAL SHEETS
GA	BRZLB-0239-00(003)	13	109

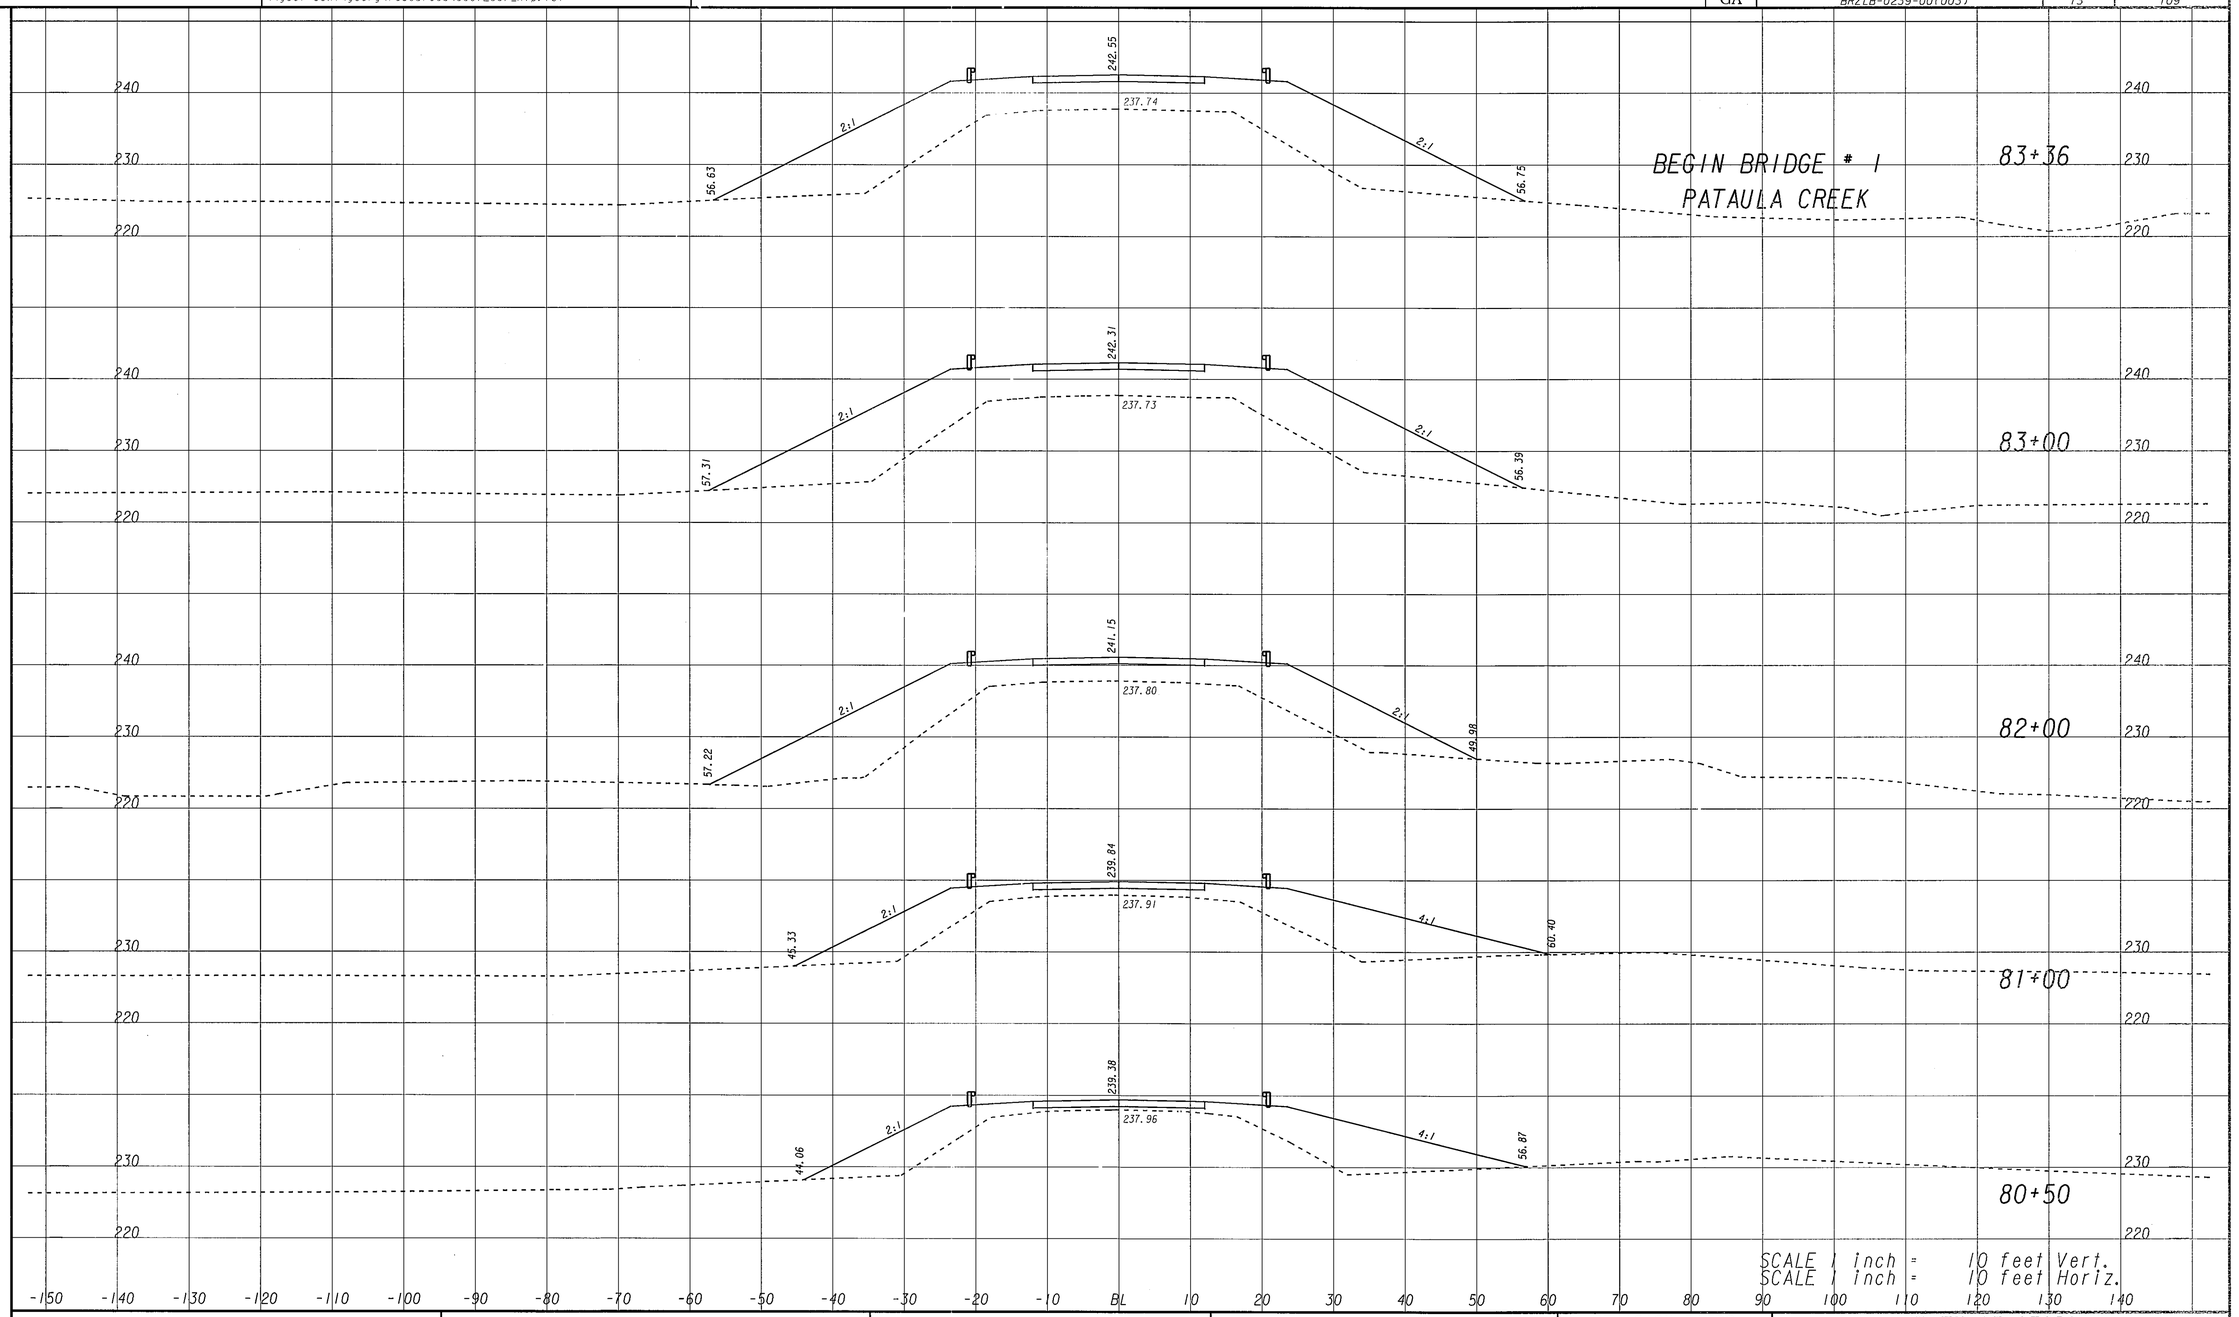

GEORGIA
DEPARTMENT OF TRANSPORTATION

REVISION DATES

STATE OF GEORGIA
DEPARTMENT OF TRANSPORTATION
OFFICE: TIFTON OFFICE/DISTRICT 4

CROSS SECTIONS

CR 84/UNION CHURCH RD

DRAWING No. 23-2

3/1/2007 SUXSEW

6/1/2010 9:32:16 AM \\GDOT-DSN1\GOPLOT\QCF\D4_Klp5000-1.qcf sbradford Y:\Shae\470950 BRZLB-0239-00(003) Quitman\dgn Files\23-2 470950XS01.prf D4-Tifton