NOTE: COST OF CAPPING AND GROUT FILLING ABANDONED WATERLINE WILL NOT BE PAID FOR SEPARATELY BUT WILL BE INCLUDED IN UNIT COST OF WATERLINE.

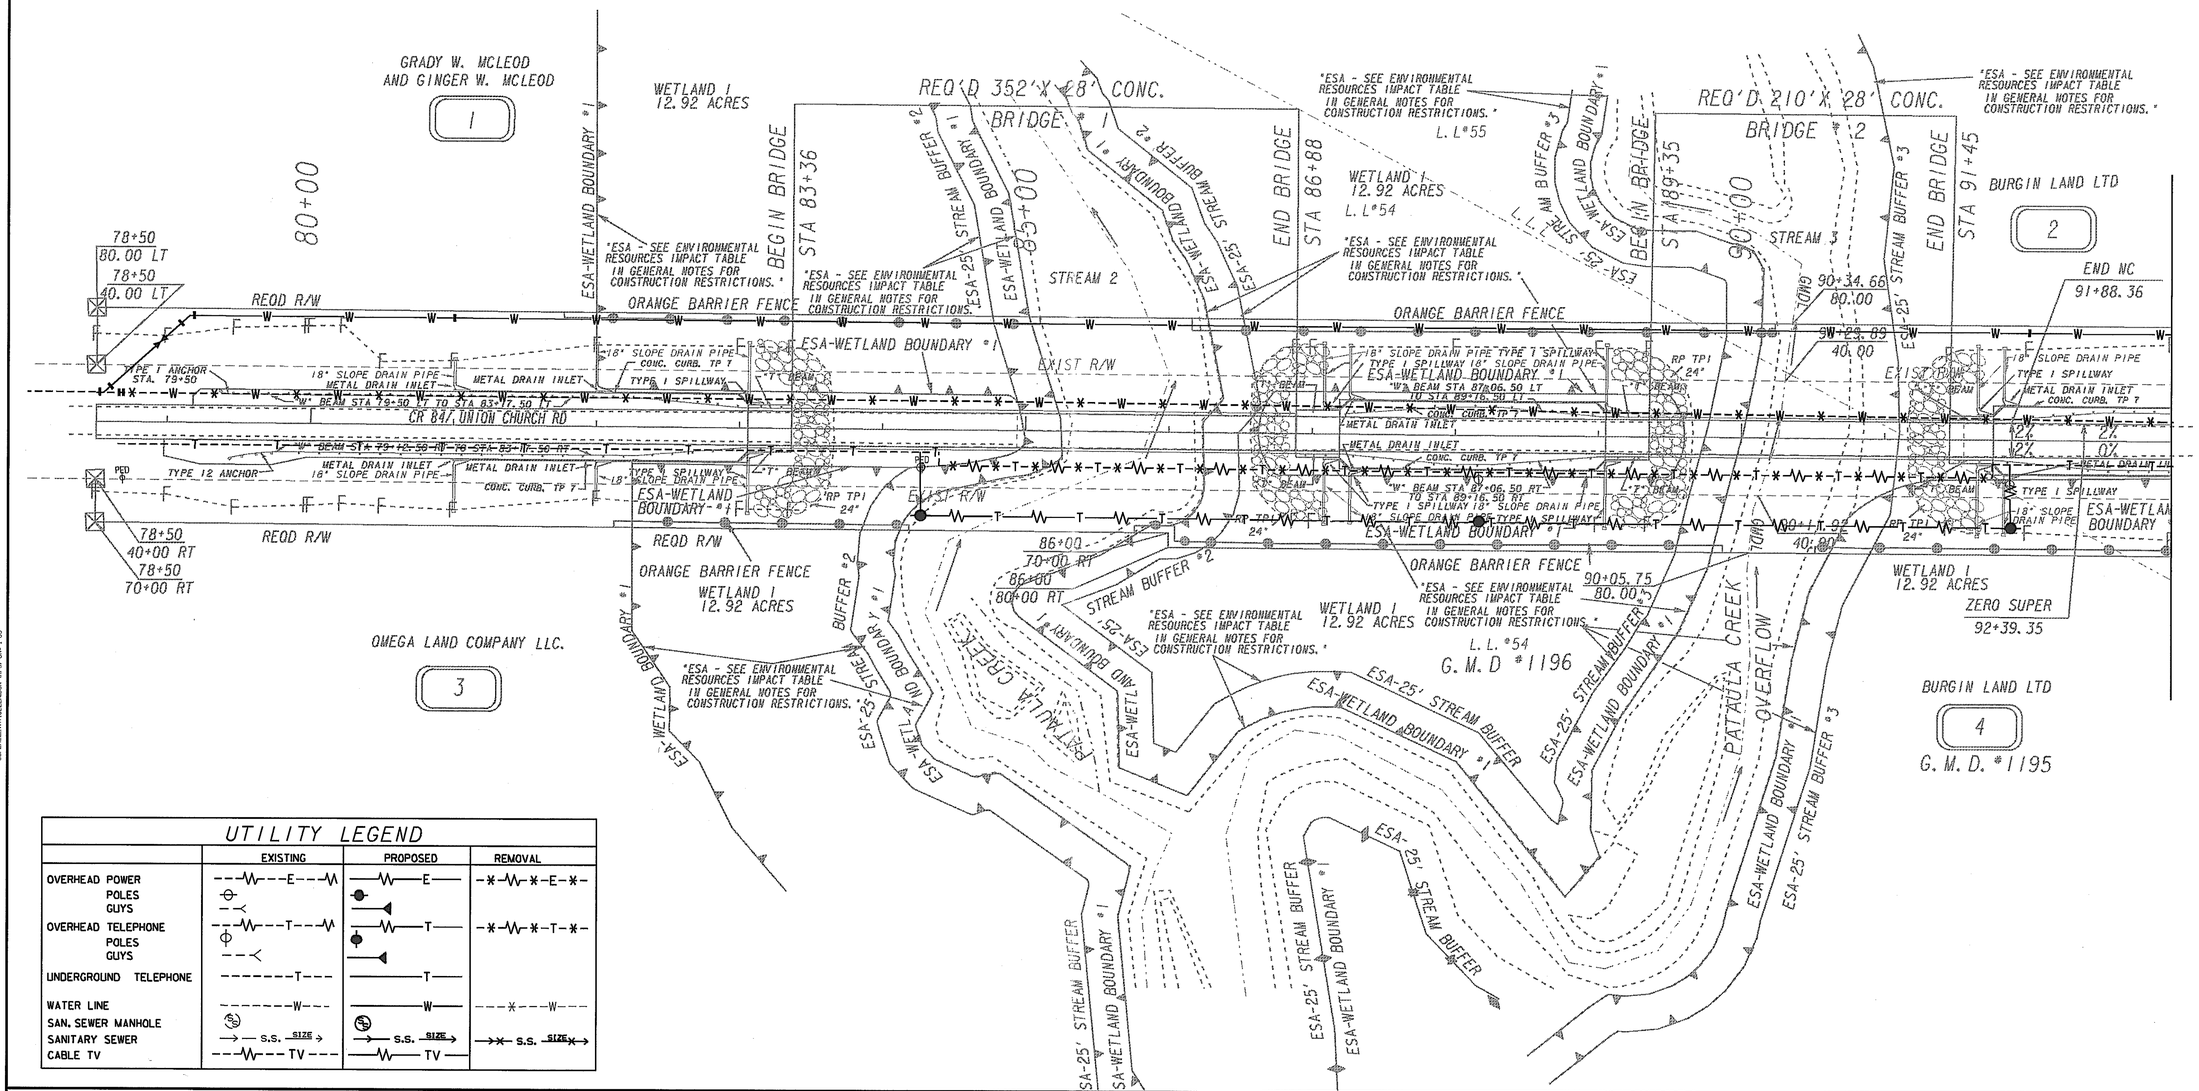

UTILITY LEGEND

	EXISTING	PROPOSED	REMOVAL
OVERHEAD POWER	E	E	E
POLES			
GUYS			
OVERHEAD TELEPHONE	T	T	T
POLES			
GUYS			
UNDERGROUND TELEPHONE	T	T	
WATER LINE	W	W	W
SAN. SEWER MANHOLE			
SANITARY SEWER	S.S. SIZE	S.S. SIZE	S.S. SIZE
CABLE TV	TV	TV	

PROPERTY AND EXISTING R/W LINE
REQUIRED R/W LINE
CONSTRUCTION LIMITS
EASEMENT FOR CONSTR & MAINTENANCE OF SLOPES
EASEMENT FOR CONSTR OF SLOPES
EASEMENT FOR CONSTR OF DRIVES

BEGIN LIMIT OF ACCESS.....BLA
END LIMIT OF ACCESS.....ELA
LIMIT OF ACCESS
REQ'D R/W & LIMIT OF ACCESS

GEORGIA DEPARTMENT OF TRANSPORTATION

SCALE IN FEET 0 50 100 200

REVISION DATES
11/02/10
06/09/11

STATE OF GEORGIA
DEPARTMENT OF TRANSPORTATION
OFFICE: TIFTON OFFICE/DISTRICT 4

UTILITY PLANS

CR 84/UNION CHURCH RD

DRAWING NO. 24-1