SPRING BLUFF RD CONSTRUCTION CENTERLINE CURVE KC310

Degree = 7°09'43.1"	PT STA. = 720+19.76
Radius = 800.00'	North 386360.8928
Tangent = 402.07'	East 821415.4540
External = 95.36'	Delta = -53°22'03.4"
PC STA. = 712+74.61	Length = 745.15'
North 385992.6656	Length of Cord = 718.51'
East 820798.4774	S.E. Rate = 4.60%
PI STA. = 716+76.69	DB = N 85°51'14.3" E
North 386021.7350	DA = N 32°29'10.9" E
East 821199.50	DS = 35 MPH

SPRING BLUFF RD CONSTRUCTION CENTERLINE CURVE KC310

STATION	LEFT	RIGHT	S.E.
711+36.00	-0.02	-0.02	ENC
711+96.00	-0.02	0.00	BSE
712+55.00	-0.02	0.02	RC
713+14.00	-0.046	0.046	BFSE
719+80.00	-0.046	0.046	EFSE
720+40.00	-0.02	0.02	RC
720+99.00	-0.02	0.00	ESE
721+58.00	-0.02	-0.02	BNC

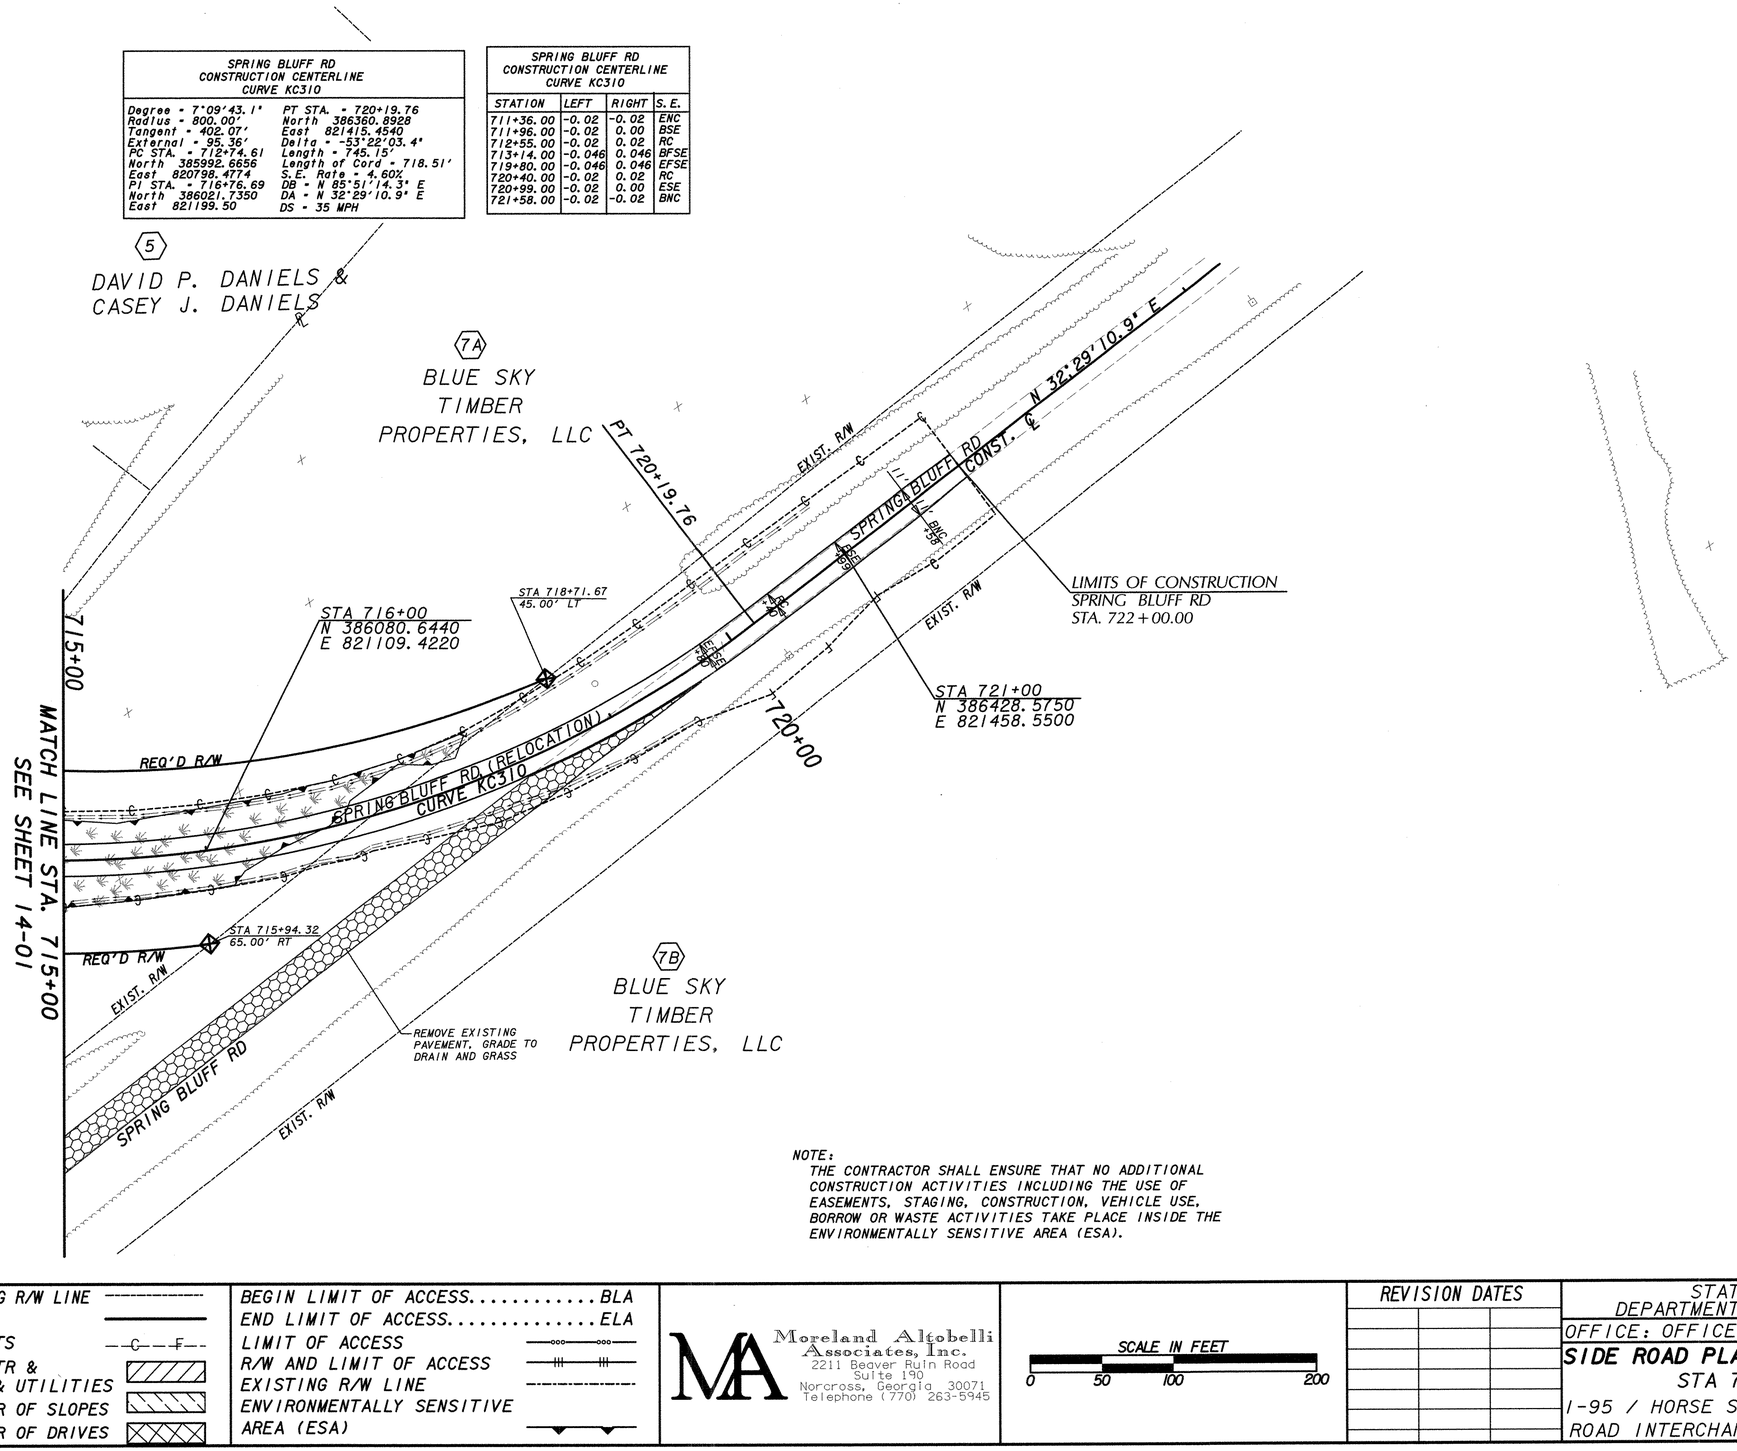

NOTE:
THE CONTRACTOR SHALL ENSURE THAT NO ADDITIONAL CONSTRUCTION ACTIVITIES INCLUDING THE USE OF EASEMENTS, STAGING, CONSTRUCTION, VEHICLE USE, BORROW OR WASTE ACTIVITIES TAKE PLACE INSIDE THE ENVIRONMENTALLY SENSITIVE AREA (ESA).

PROPERTY AND EXISTING R/W LINE	BEGIN LIMIT OF ACCESS.....BLA
REQUIRED R/W LINE	END LIMIT OF ACCESS.....ELA
CONSTRUCTION LIMITS --C--F--	LIMIT OF ACCESS
EASEMENT FOR CONSTR & MAINT. OF SLOPES & UTILITIES	R/W AND LIMIT OF ACCESS
EASEMENT FOR CONSTR OF SLOPES	EXISTING R/W LINE
EASEMENT FOR CONSTR OF DRIVES	ENVIRONMENTALLY SENSITIVE AREA (ESA)

Moreland Altobelli Associates, Inc.
2211 Beaver Ruin Road
Suite 190
Norcross, Georgia 30071
Telephone (770) 263-5945

SCALE IN FEET
0 50 100 200

REVISION DATES

STATE OF GEORGIA
DEPARTMENT OF TRANSPORTATION
OFFICE: OFFICE OF PROGRAM DELIVERY

SIDE ROAD PLANS-SPRING BLUFF RD
STA 715+00 TO END
I-95 / HORSE STAMP CHURCH ROAD INTERCHANGE

DRAWING No. 14-02

GPLN