VOID

RAMP D EXIT I-95 SB CONSTRUCTION CENTERLINE CURVE KC306			
STATION	LEFT	RIGHT	S.E.
400+31.00	-0.0319	N/A	
400+62.00	-0.02	N/A	BNC
400+95.00	-0.02	N/A	ENC
401+47.00	0.00	N/A	BSE
401+98.00	0.02	N/A	RC
403+02.00	0.06	N/A	BFSE
407+64.00	0.06	N/A	EFSE
408+92.00	0.02	N/A	RC
409+56.00	0.00	N/A	ESE

RAMP D EXIT I-95 SB CONSTRUCTION CENTERLINE CURVE KC306	
Degree = 6°51'42.4"	PT STA. = 408+27.76
Radius = 835.00'	North 385444.1402
Tangent = 300.98'	East 821356.7926
External = 52.59'	Delta = 39°38'39.4"
PC STA. = 402+50.00	Length = 577.76'
North 385072.3862	Length of Cord = 566.30'
East 820929.5994	S.E. Rate = 6.00%
PI STA. = 405+50.98	DB = N 29°08'50.2" E
North 385335.2560	DA = N 68°47'29.6" E
East 821076.1950	DS = 45 MPH

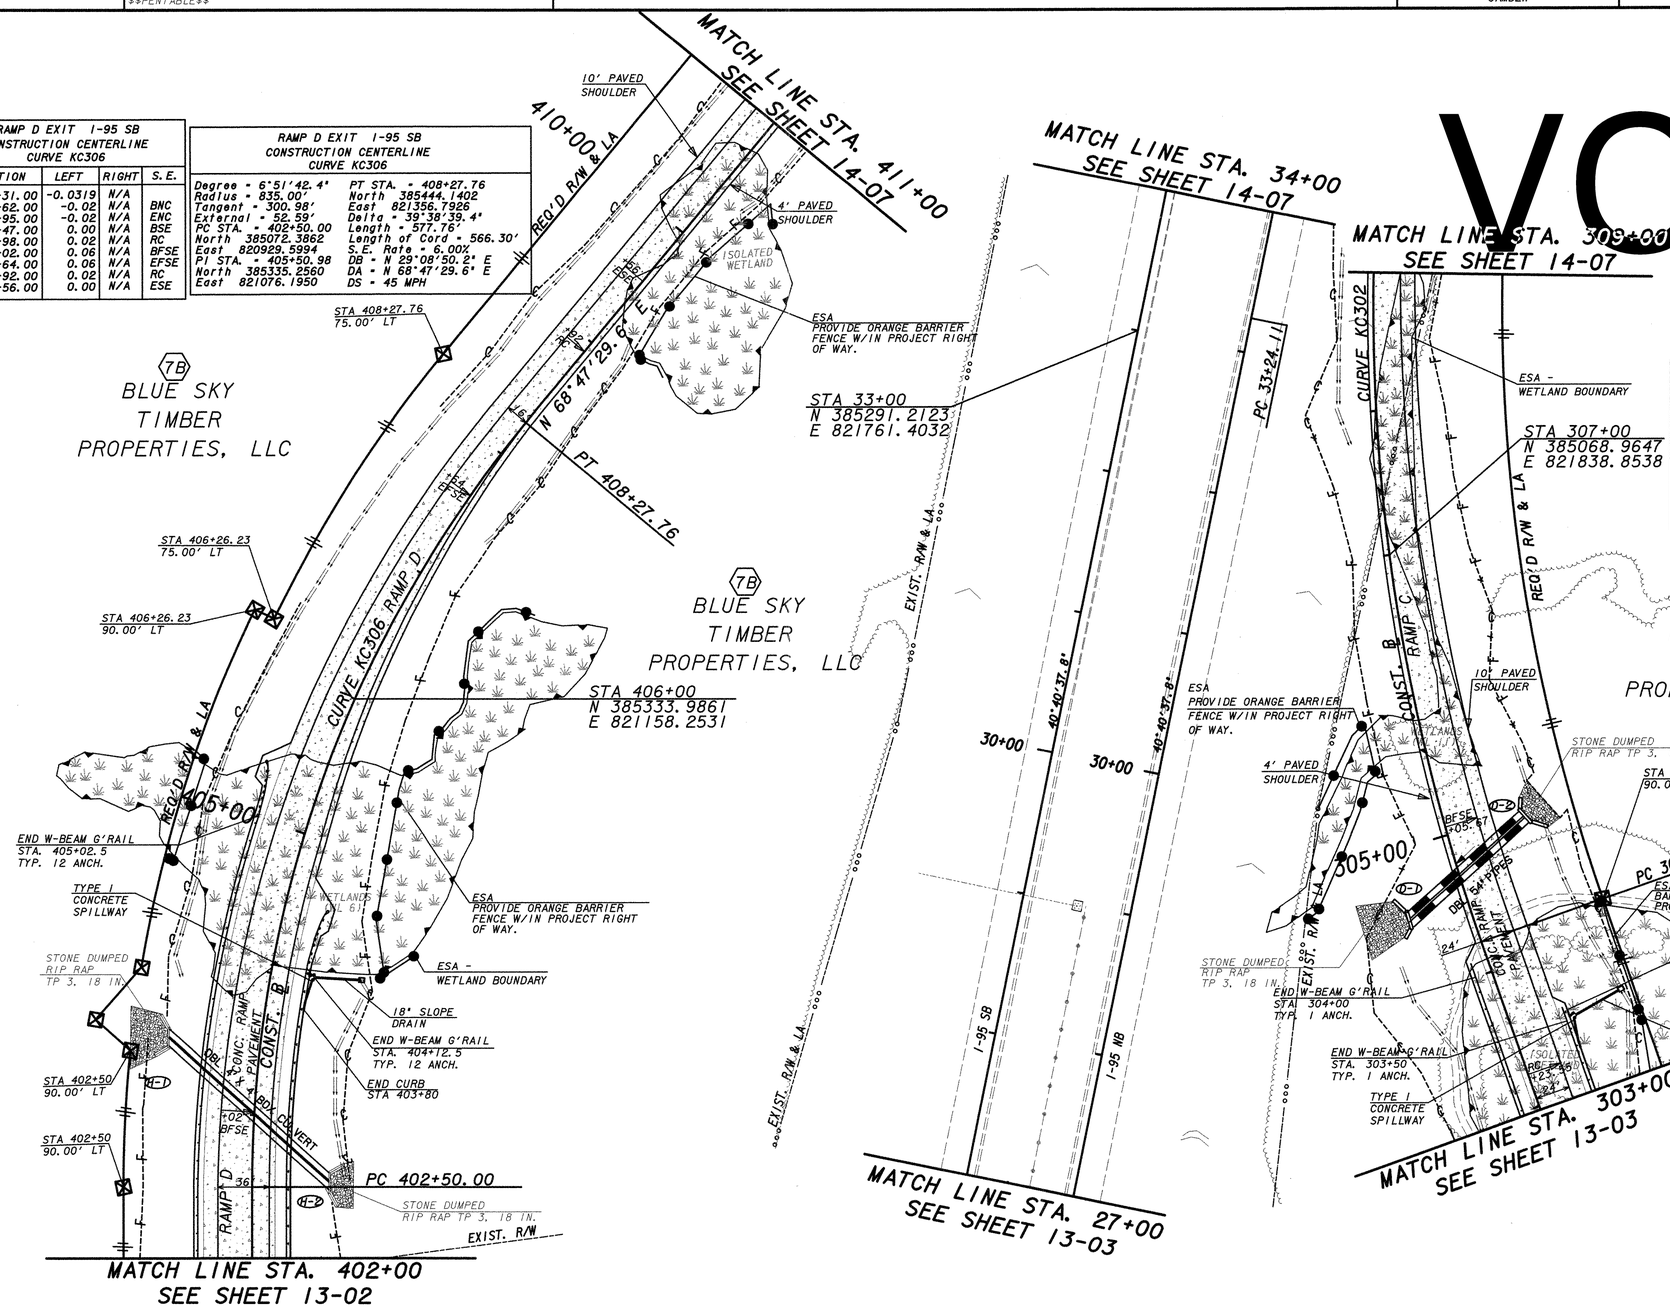

RAMP C ENTRANCE RAMP I-95 NB CONSTRUCTION CENTERLINE CURVE KC302	
Degree = 4°16'32.9"	PT STA. = 311+42.64
Radius = 1340.00'	North 385445.8846
Tangent = 369.11'	East 822067.0705
External = 49.91'	Delta = 30°48'04.91"
PC STA. = 304+22.27	Length = 720.36'
North 384802.1988	Length of Cord = 711.72'
East 821763.4004	S.E. Rate = 7.35%
PI STA. = 307+95.16	DB = N 9°51'20.64" E
North 385165.8660	DA = N 40°39'25.55" E
East 821826.5810	DS = 55 MPH

RAMP C ENTRANCE RAMP I-95 NB CONSTRUCTION CENTERLINE CURVE KC302			
STATION	LEFT	RIGHT	S.E.
300+31.00	N/A	-0.0284	
300+61.00	N/A	-0.02	BSE
303+23.55	N/A	-0.02	RC
305+05.67	N/A	-0.0735	BFSE
310+59.24	N/A	-0.0735	EFSE
312+41.36	N/A	-0.02	RC

NOTE:
THE CONTRACTOR SHALL ENSURE THAT NO ADDITIONAL CONSTRUCTION ACTIVITIES INCLUDING THE USE OF EASEMENTS, STAGING, CONSTRUCTION, VEHICLE USE, BORROW OR WASTE ACTIVITIES TAKE PLACE INSIDE THE ENVIRONMENTALLY SENSITIVE AREA (ESA).

PROPERTY AND EXISTING R/W LINE	BEGIN LIMIT OF ACCESS.....BLA
REQUIRED R/W LINE	END LIMIT OF ACCESS.....ELA
CONSTRUCTION LIMITS	LIMIT OF ACCESS
EASEMENT FOR CONSTR & MAINT. OF SLOPES & UTILITIES	R/W AND LIMIT OF ACCESS
EASEMENT FOR CONSTR OF SLOPES	EXISTING R/W LINE
EASEMENT FOR CONSTR OF DRIVES	ENVIRONMENTALLY SENSITIVE AREA (ESA)

Moreland Altobelli Associates, Inc.
2211 Beaver Ruin Road
Suite 190
Norcross, Georgia 30071
Telephone (770) 263-5945

SCALE IN FEET
0 50 100 200

REVISION DATES

STATE OF GEORGIA
DEPARTMENT OF TRANSPORTATION
OFFICE: OFFICE OF PROGRAM DELIVERY

RAMP PLANS - I-95

STA 27+00 TO STA 34+00

I-95 / HORSE STAMP CHURCH ROAD INTERCHANGE

DRAWING No. 14-06

GPLN