STATE	PROJECT NUMBER	SHEET NO.	TOTAL SHEETS
GA.	NH000-0095-01(167)	39	296

REVISION	DATES

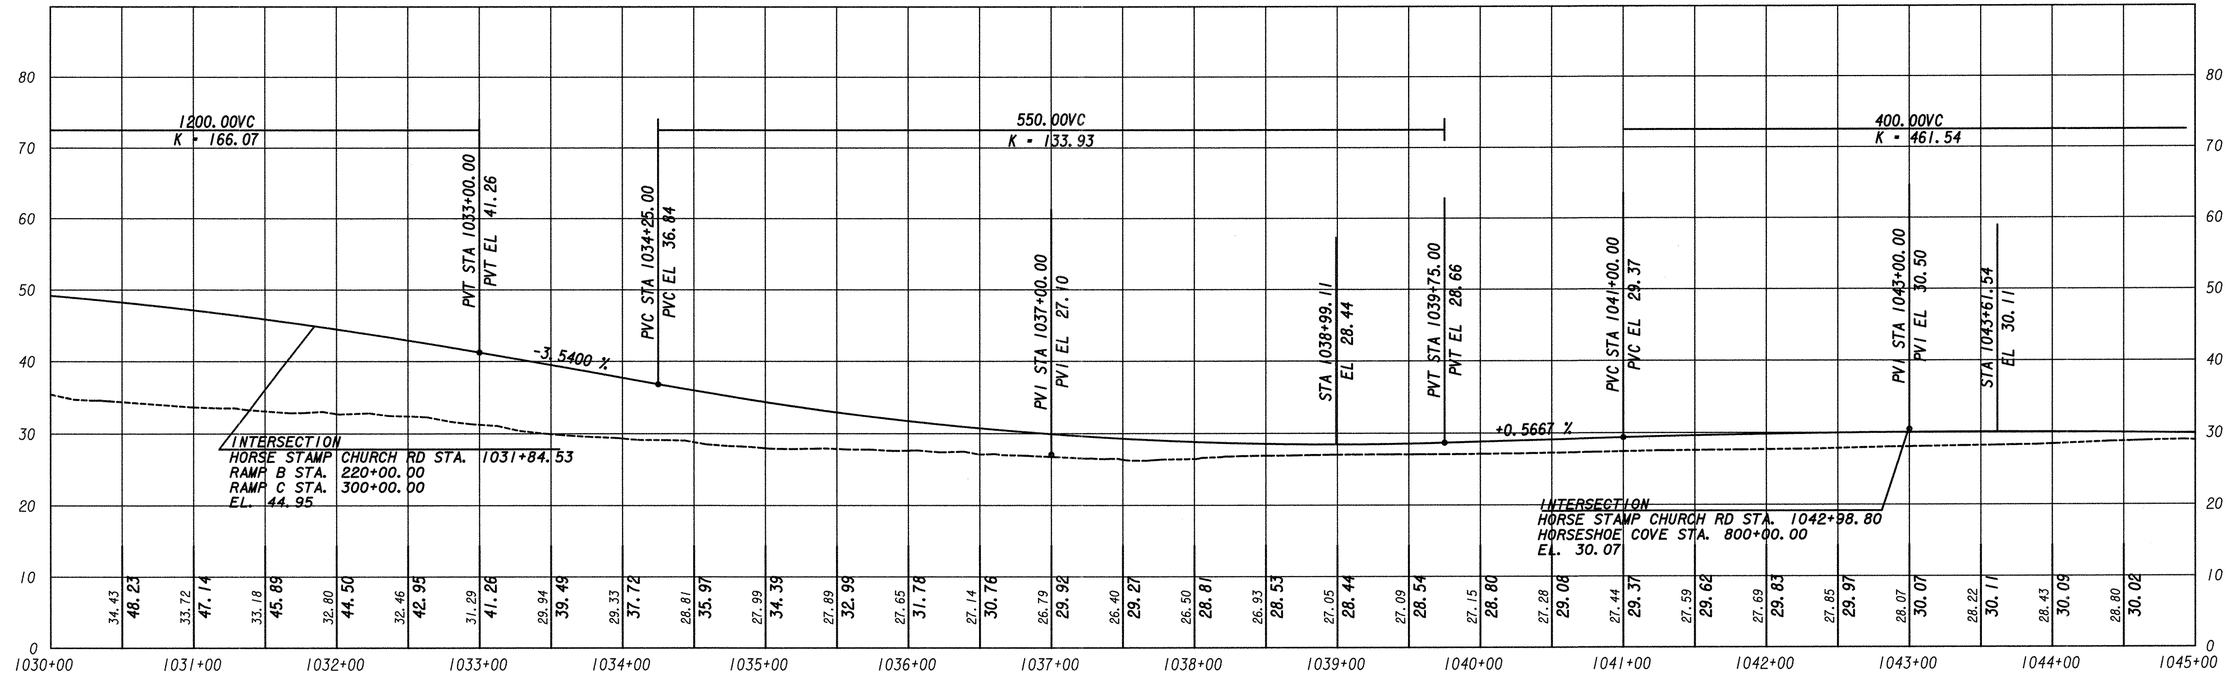

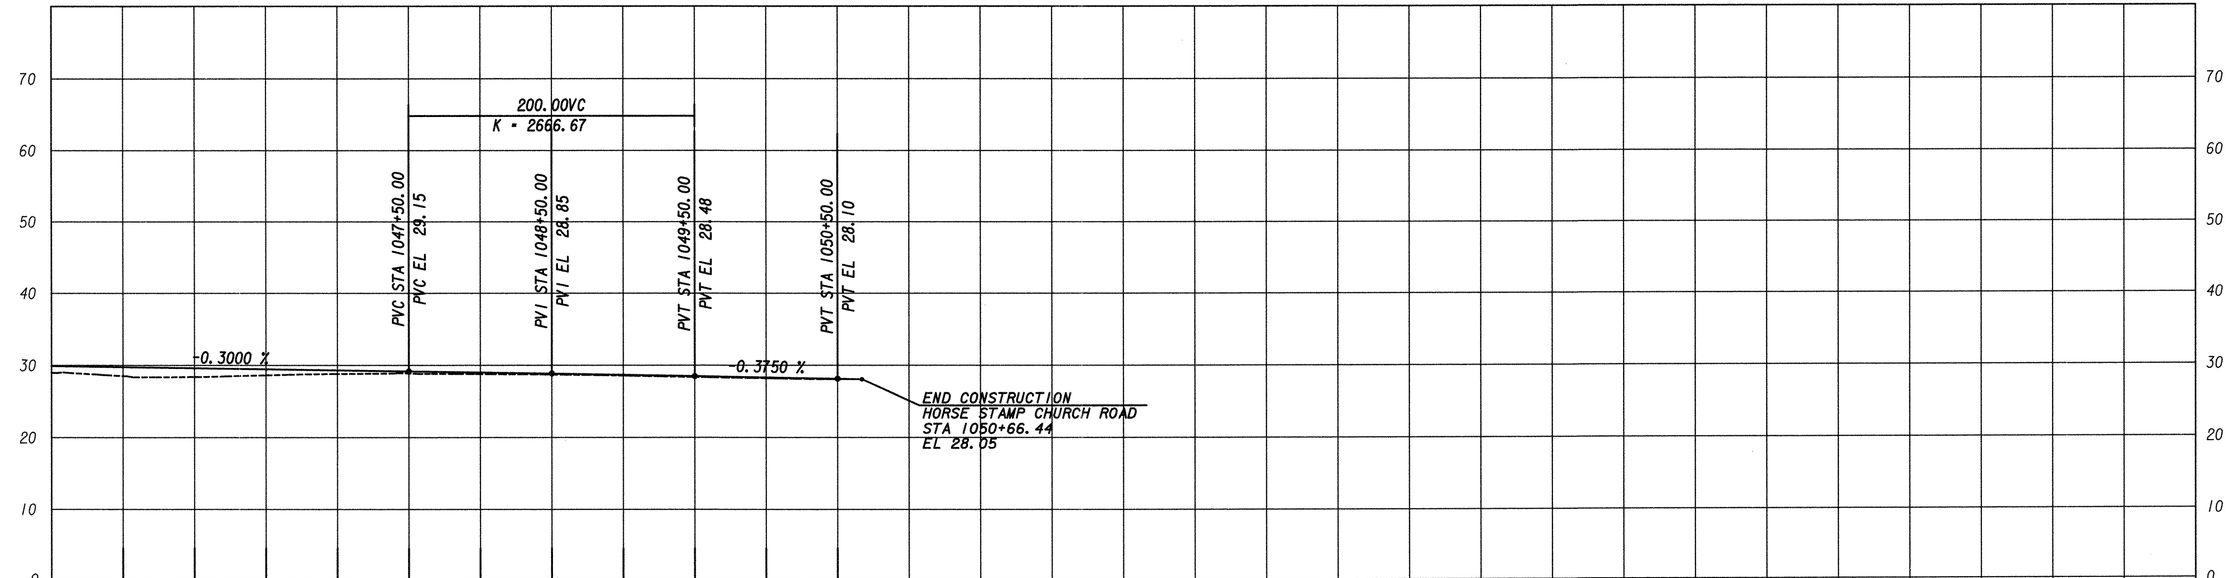

Moreland Altobelli Associates, Inc.
2211 Beaver Ruin Road
Suite 190
Norcross, Georgia 30071
Telephone (770) 263-5945

STATE OF GEORGIA
DEPARTMENT OF TRANSPORTATION
OFFICE OF PROGRAM DELIVERY

I-95 / HORSE STAMP CHURCH ROAD INTERCHANGE
MAINLINE PROFILE - HORSE STAMP CHURCH ROAD
STA 1030+00 TO STA 1050+66.44

DRAWING No. 15-02