STATE	PROJECT NUMBER	SHEET NO.	TOTAL SHEETS
GA.	NH000-0095-01(167)	41	296

REVISION	DATES

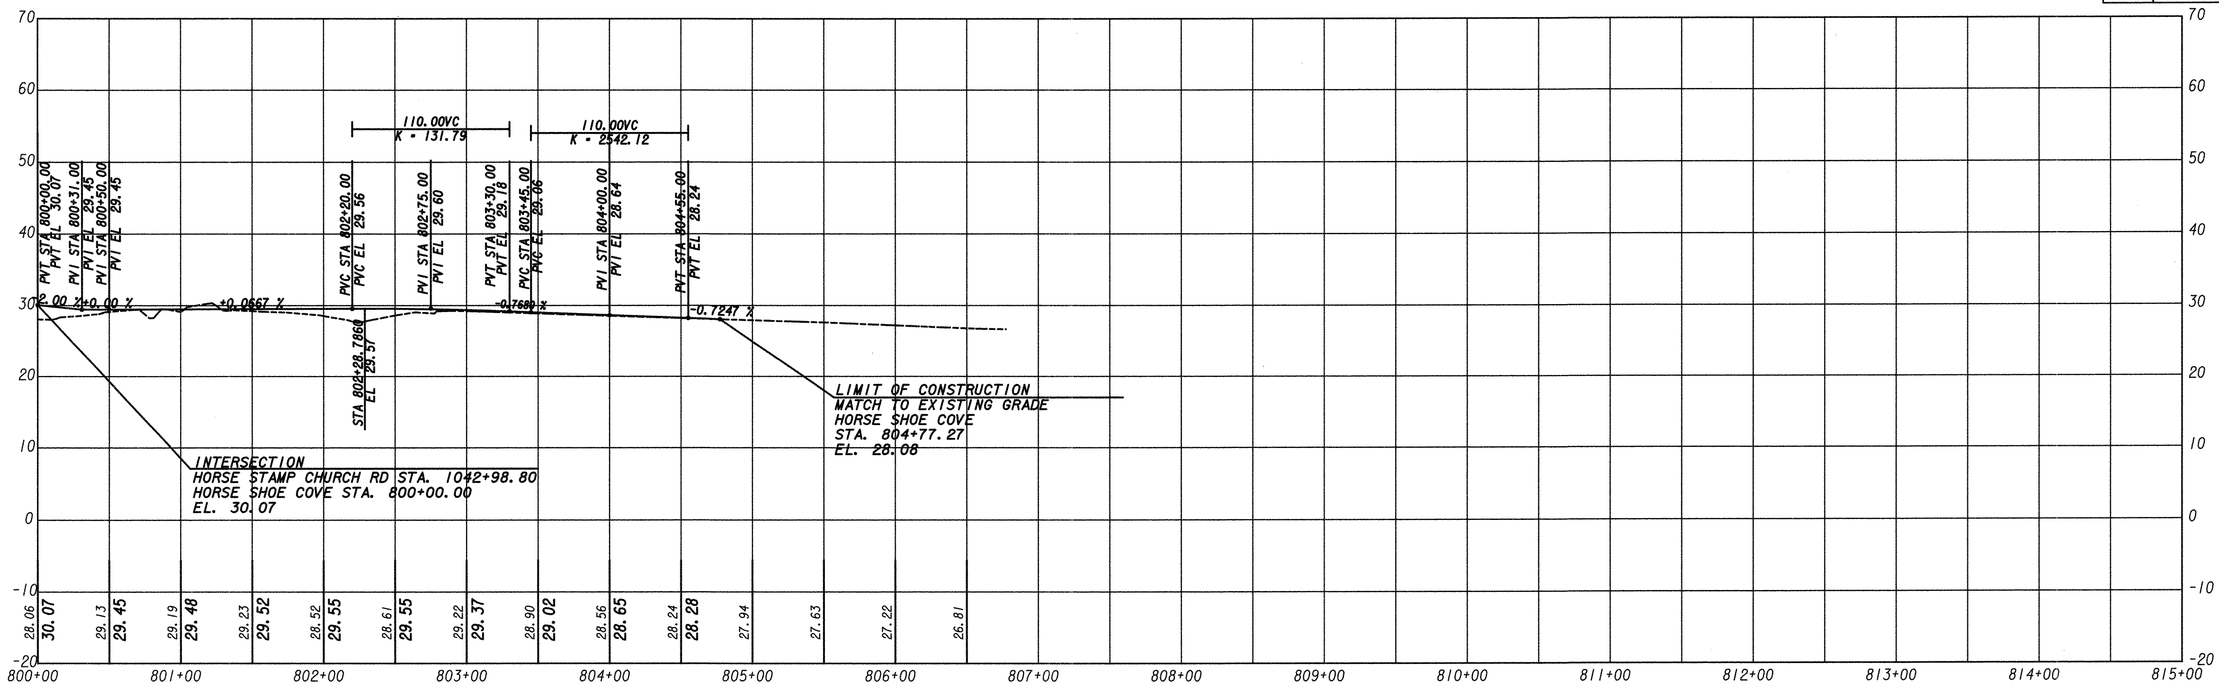

SCALE 1 INCH = 10 feet Vert.
SCALE 1 INCH = 50 feet Horiz.

Moreland Altobelli Associates, Inc.
5211 Beaver Ruin Road
Suite 190
Norcross, Georgia 30071
Telephone (770) 263-2945

STATE OF GEORGIA
DEPARTMENT OF TRANSPORTATION
OFFICE OF PROGRAM DELIVERY

I-95 / HORSE STAMP CHURCH ROAD INTERCHANGE
PROFILE - HORSESHOE COVE
STA 800+00 TO STA 806+50

DRAWING No.
16-02

E:\hwy\95\94p151\50\p58.dgn 4/28/2010 8:58:11 PM