STATE	PROJECT NUMBER	SHEET NO.	TOTAL SHEETS
GA.	NH000-0095-01(167)	46	296

REVISION DATES

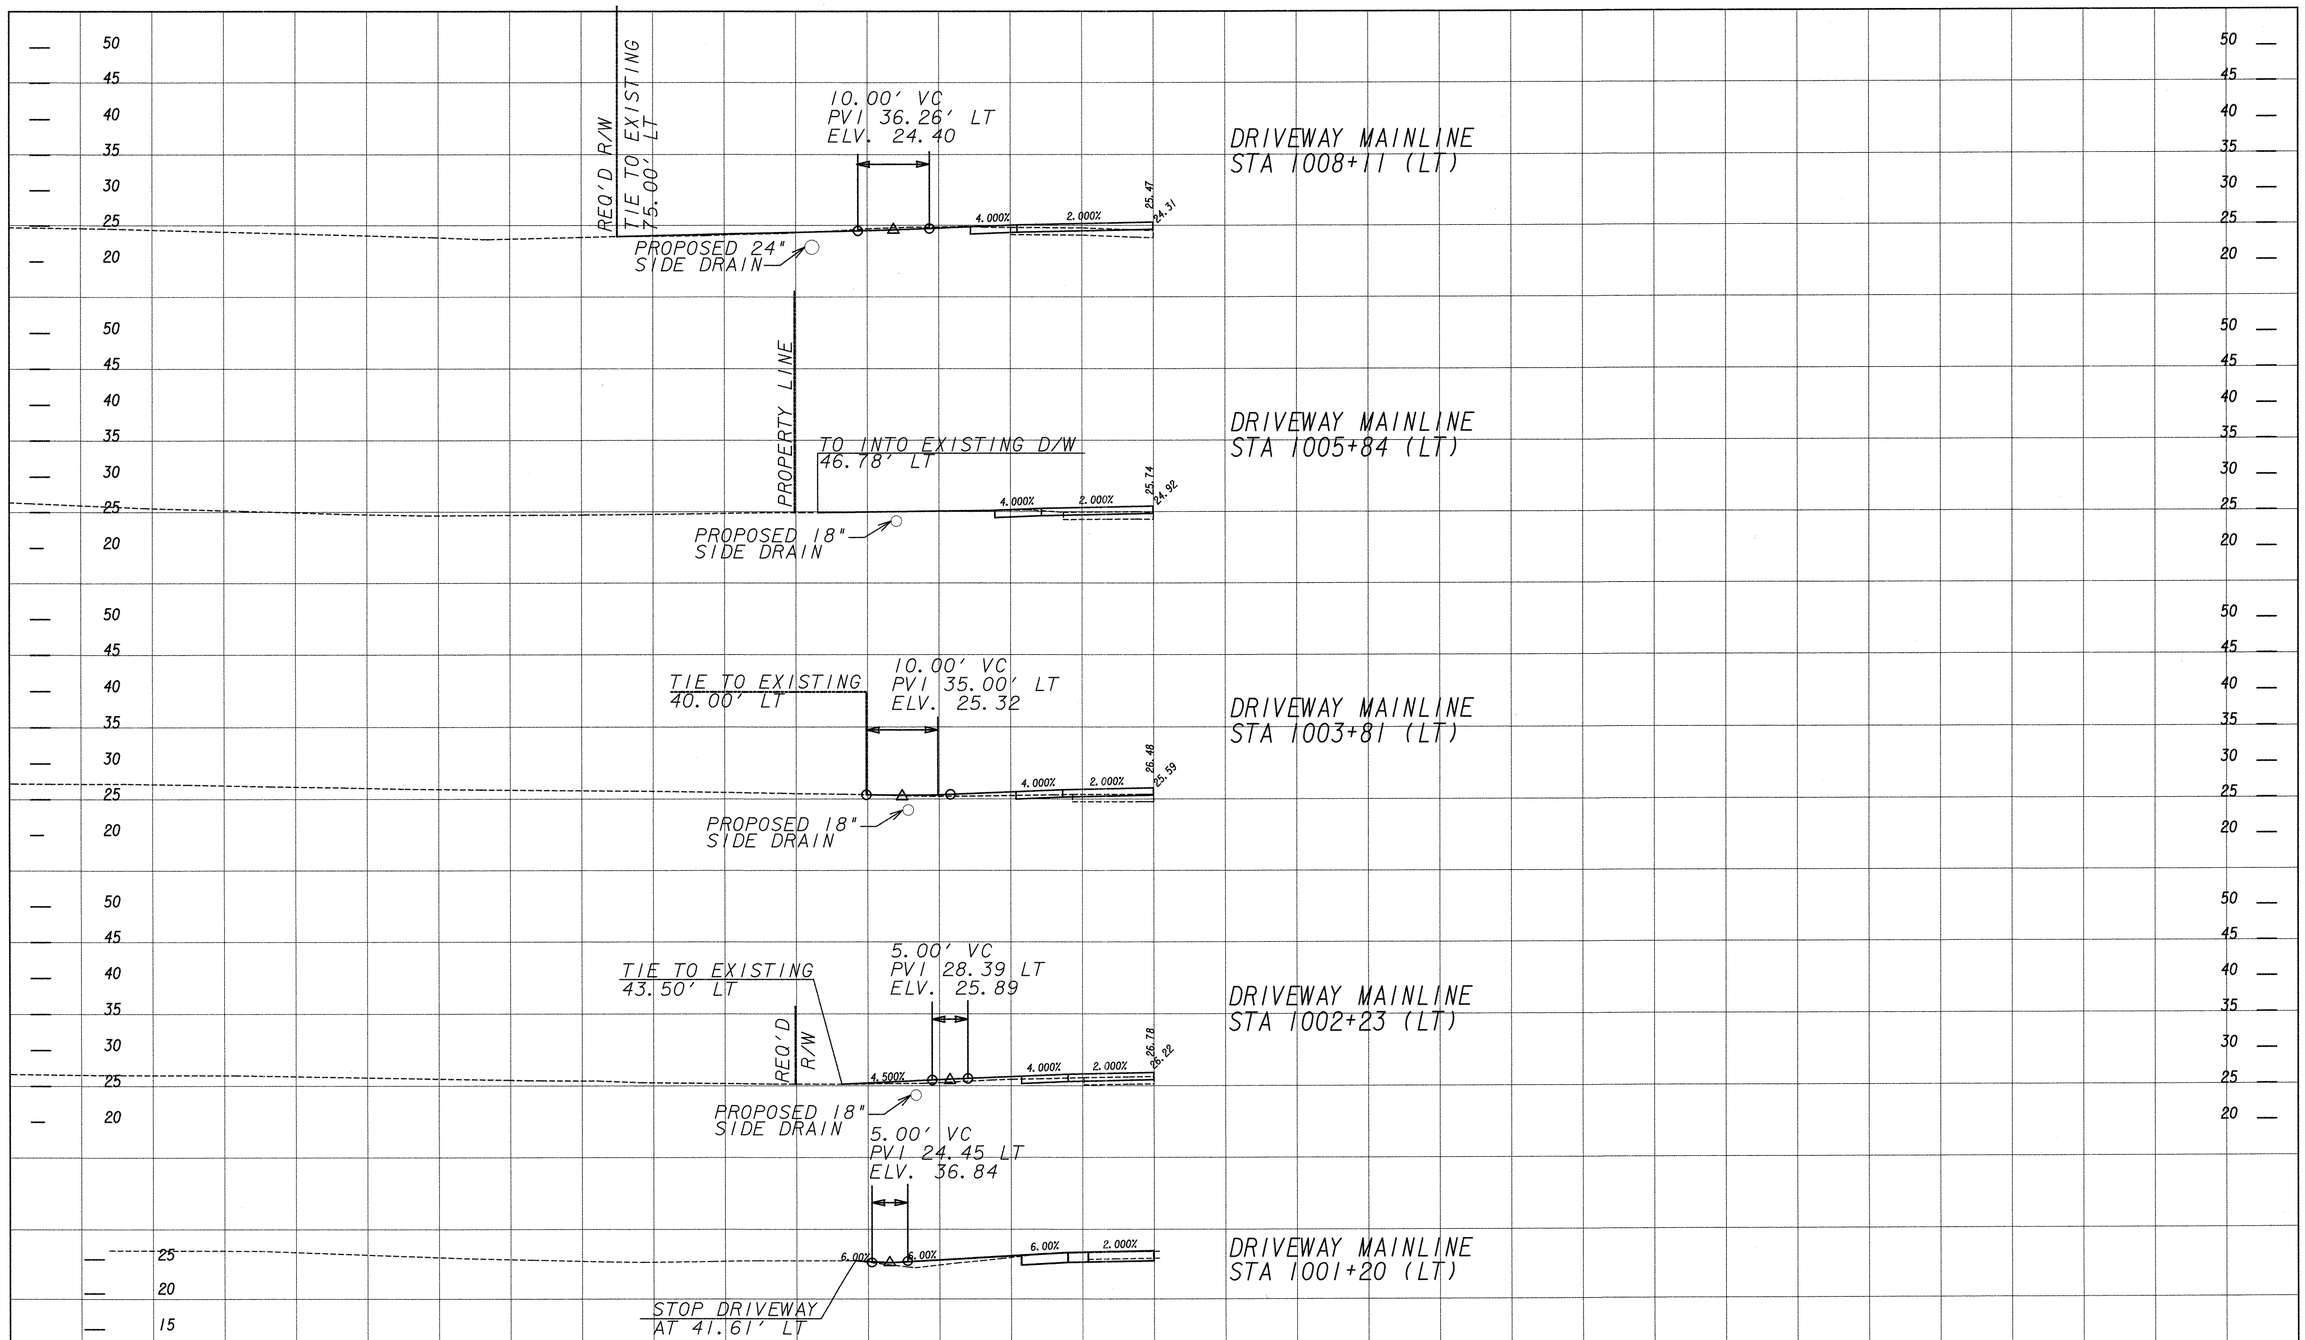

Moreland Altobelli Associates, Inc.
2211 Beaver Ruin Road
Suite 150
Norcross, Georgia 30071
Telephone (770) 263-8446

STATE OF GEORGIA
DEPARTMENT OF TRANSPORTATION
OFFICE OF PROGRAM DELIVERY

DRIVEWAY PROFILES

DRAWING No.
17-01