STATE	PROJECT NUMBER	SHEET NO.	TOTAL SHEETS
GA.	NH000-0095-01(167)	55	296

REVISION DATES

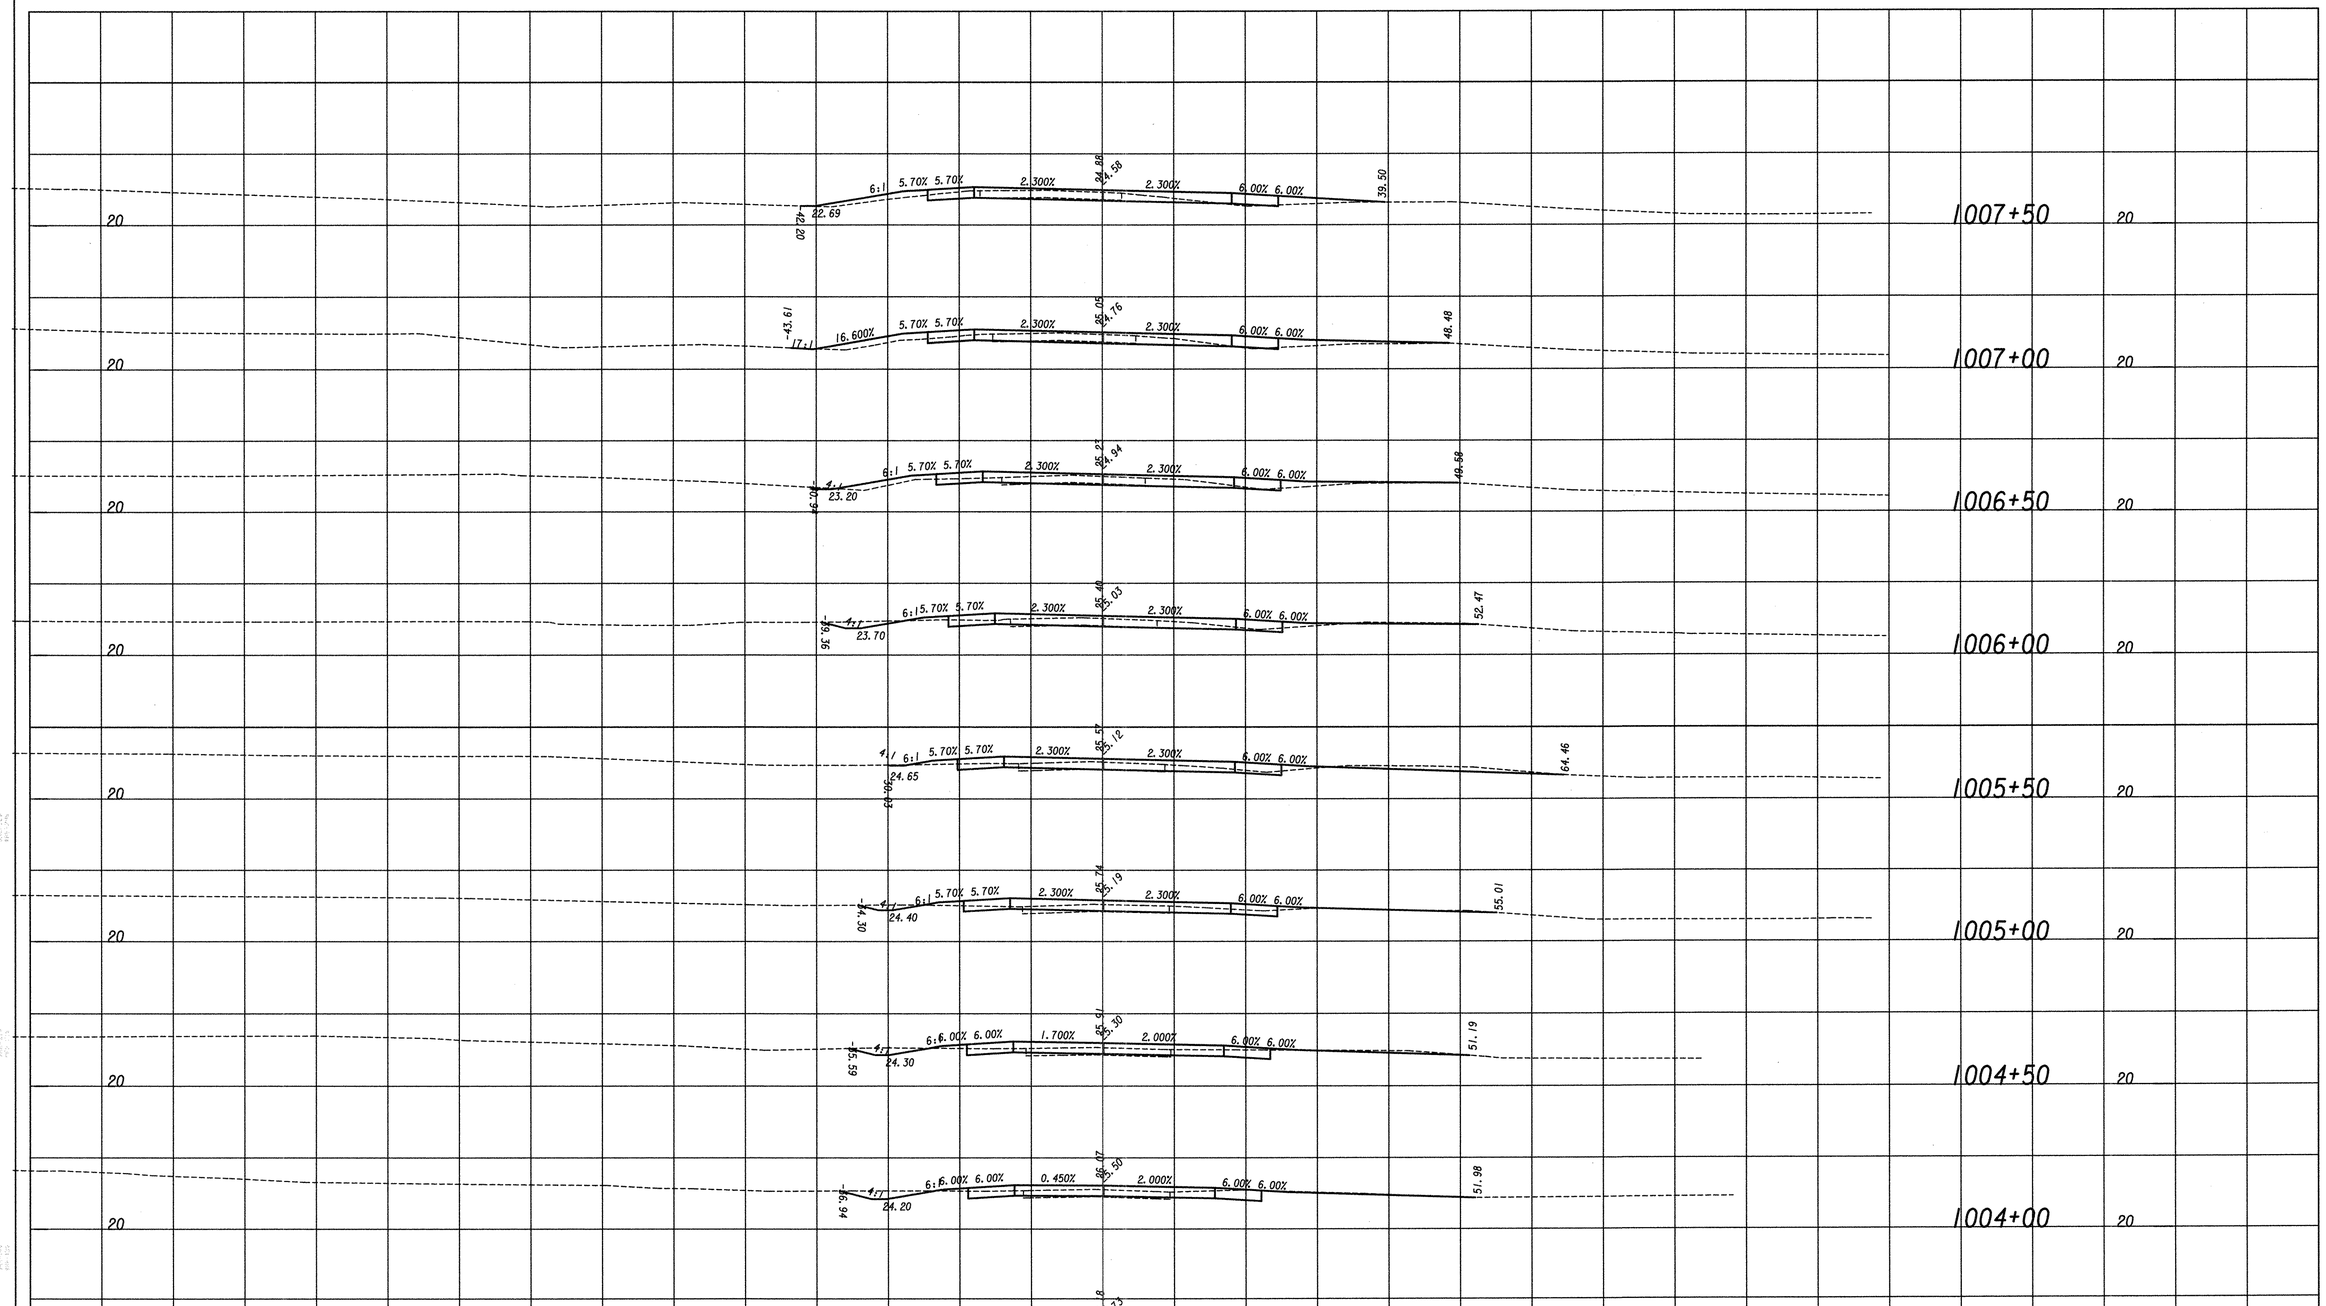

SCALE 1 Inch = 10 feet Vert.
SCALE 1 Inch = 10 feet Horiz.

Moreland Altobelli Associates, Inc.
2211 Beaver Ruin Road
Suite 100
Norcross, Georgia 30071
Telephone (770) 263-2646

STATE OF GEORGIA
DEPARTMENT OF TRANSPORTATION
OFFICE OF PROGRAM DELIVERY

CROSS SECTIONS - HORSE STAMP CHURCH ROAD
STA 1003+50 TO STA 1007+50

DRAWING No.
23-02