STATE	PROJECT NUMBER	SHEET NO.	TOTAL SHEETS
GA.	NH000-0095-01(167)	71	296

REVISION DATES

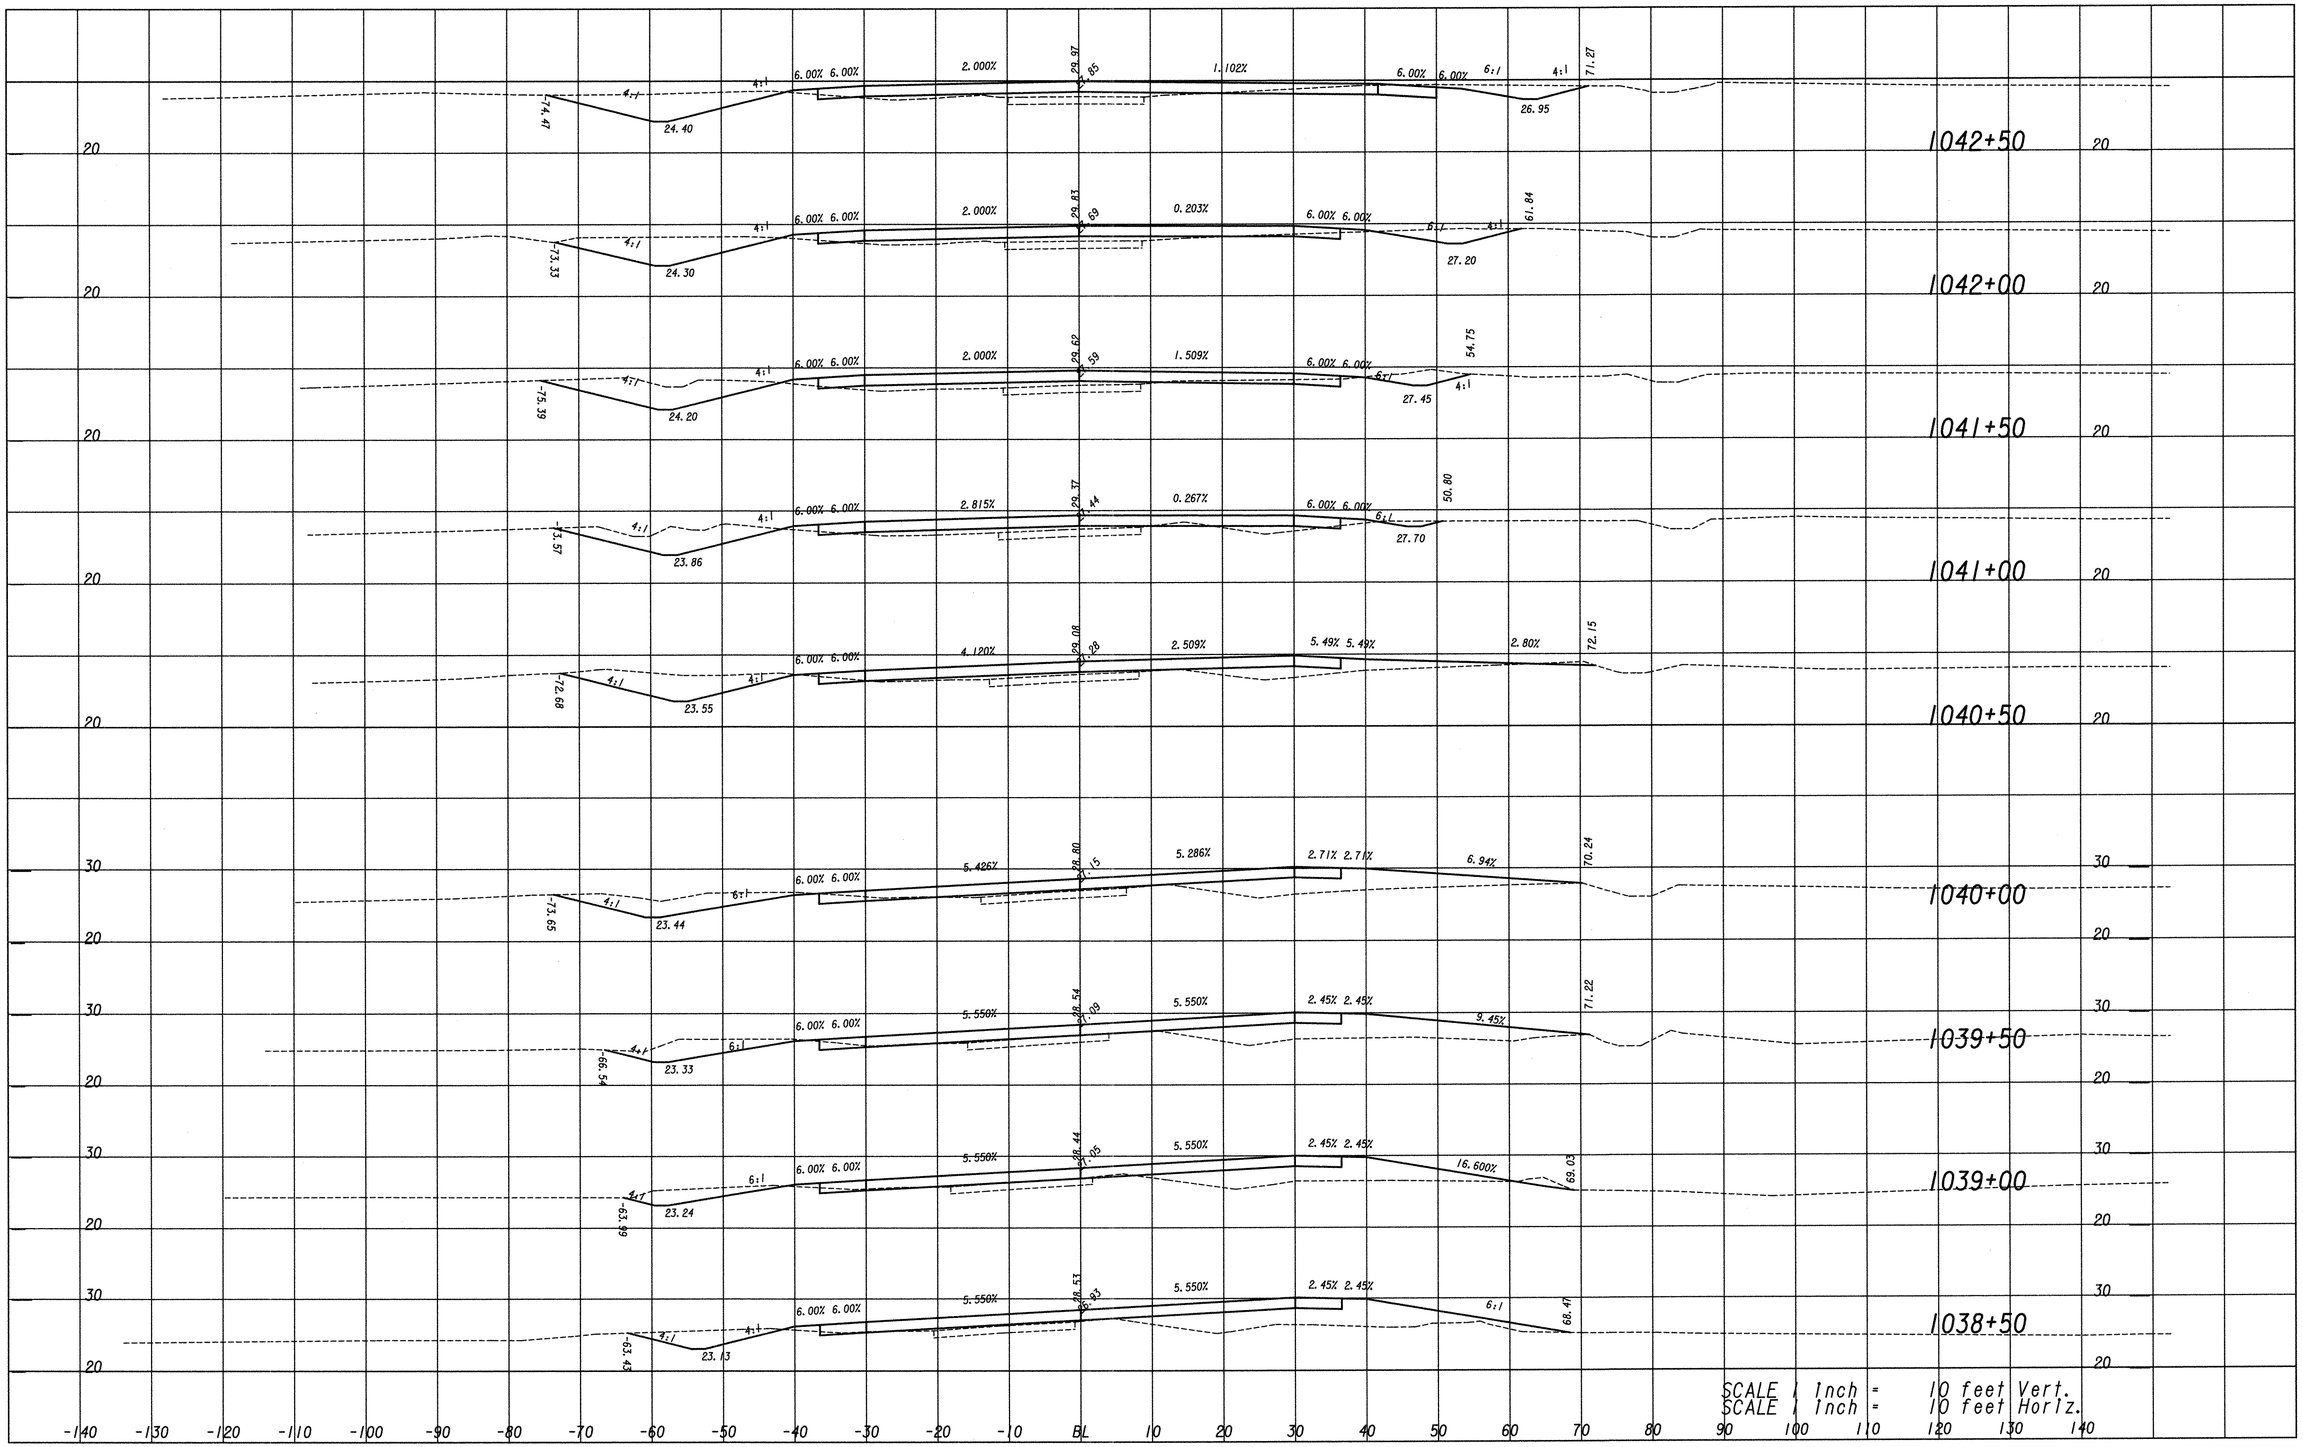

Moreland Altobelli Associates, Inc.
2211 Beaver Ruin Road
Suite 190
Norcross, Georgia 30071
Telephone (770) 263-2845

STATE OF GEORGIA
DEPARTMENT OF TRANSPORTATION
OFFICE OF PROGRAM DELIVERY

CROSS SECTIONS - HORSE STAMP CHURCH ROAD
STA 1038+50.00 TO STA 1042+50.00

DRAWING No.
23-18

C:\Users\95169\51169350530.dgn 4/28/2010 6:38:25 PM